TOWN OF WALPOLE
COMMONWEALTH OF MASSACHUSETTS

Walpole Town Hall
135 School Street
Walpole, MA 02081
Phone (508) 660-7289
Fax (508) 660-7303
Email: JJohnson@walpole-ma.gov

# Downtown Paving Schedule and Traffic Management Information

Background:

In May of 2015 Town Meeting Voted to appropriate $1M to improve the Roadways, Sidewalks and Traffic Signals in the Downtown Commercial District.

Schedule:

1. Cold planing was completed on August 25th.
2. Concrete work is scheduled to be completed by August 28th.
3. Leveling the road and structures are scheduled to begin September 1st. It is expected that this work will be completed by September 8th weather permitting and utility work schedule.
4. Final Paving is tentatively scheduled to begin September 8th, weather permitting.
5. Striping is scheduled at the conclusion of final paving.
6. It is expected that the upgrades to the Traffic signals will be completed on September 11th.

All dates are tentative and will depend upon weather, availability of details, and third parties, such as utilities.

Notifications:

The Town has deployed its electric message Boards at strategic locations in the downtown areas.

The Town has provided notifications to the MBTA, Walpole School Department, Cable, Walpole Times, Walpole Police, Walpole Fire, and contiguous towns.

Detour signage has been posted. Town Employees and Police Officers who are on site have been advised of the traffic detour routes and are able and willing to assist drivers of the detour routes.

A detour map and map of areas to be paved is attached for interested parties to review.

Any questions or concerns regarding this project this project should be directed to DPW Director Robert O'Brien 508-660-7305 or robrien@walpole-ma.gov

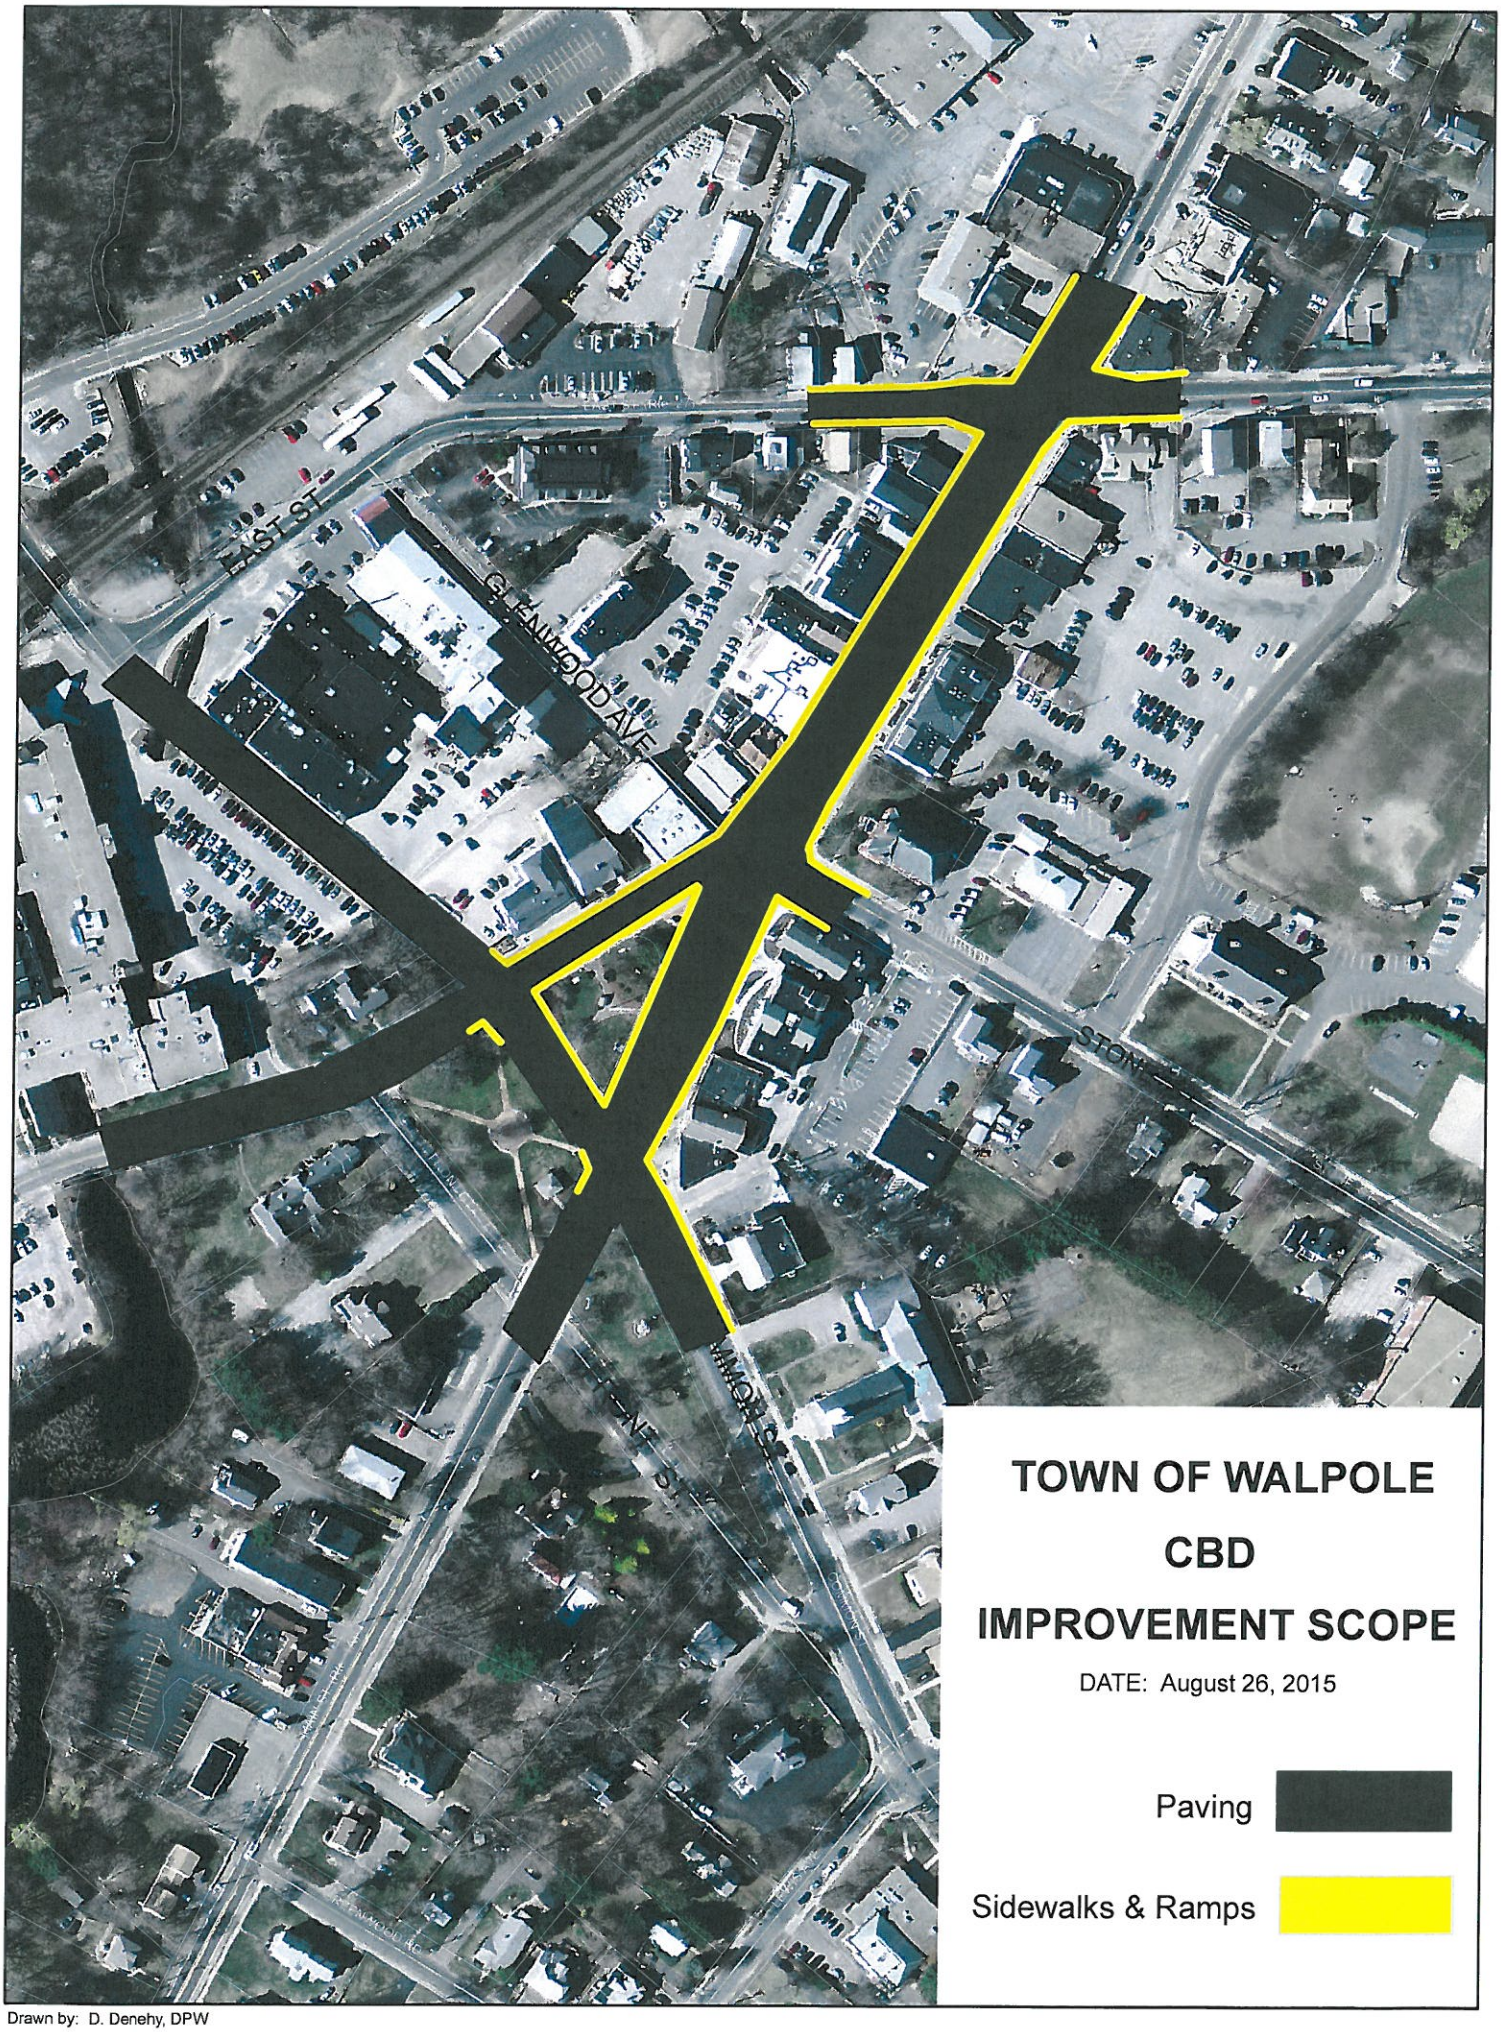


# TOWN OF WALPOLE

# CBD

# IMPROVEMENT SCOPE

DATE: August 26, 2015

Paving

Sidewalks & Ramps

Drawn by: D. Denehy, DPW

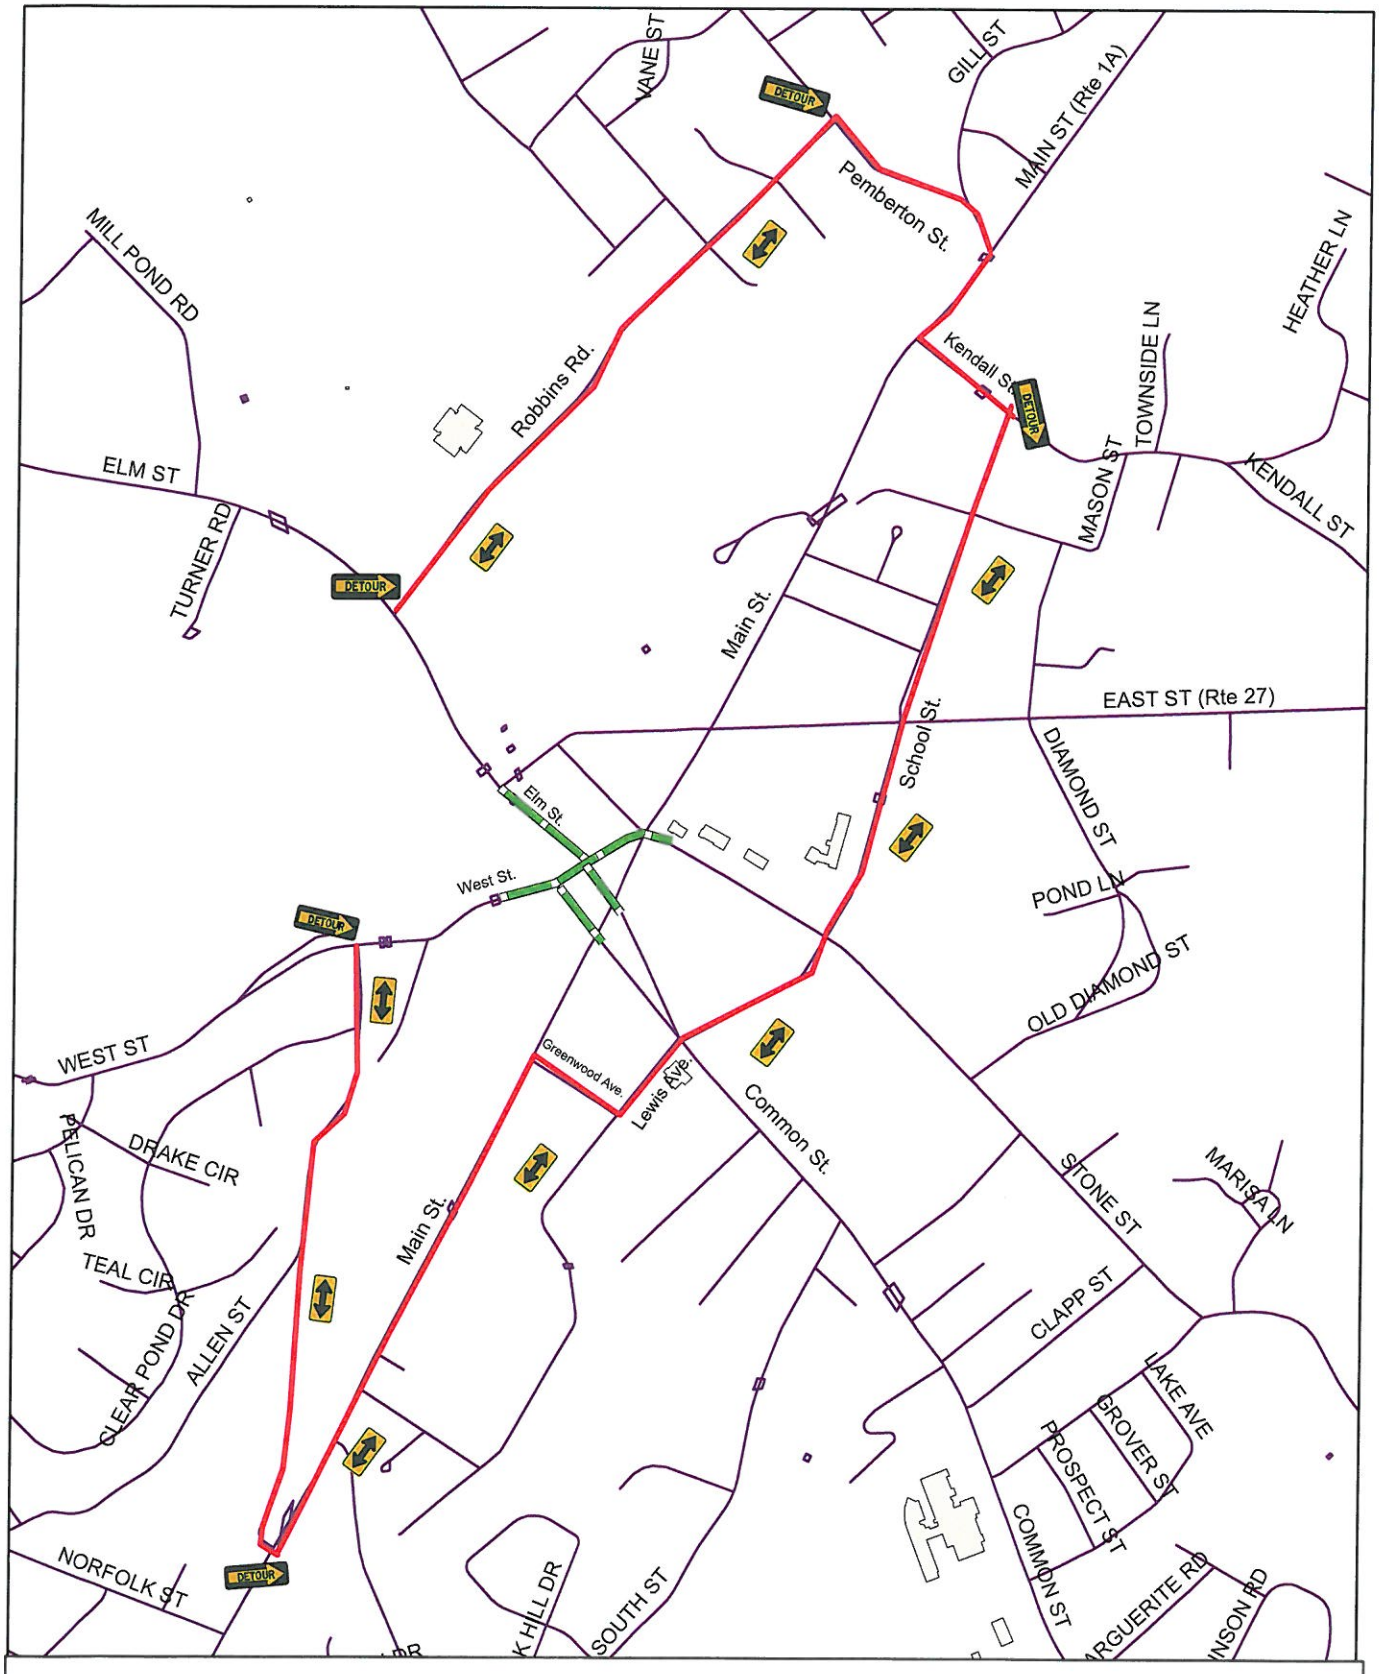


# TRAFFIC MANAGEMENT PLAN

## ELM STREET, WEST STREET, FRONT STREET

Drawn by: D. Denehy, DPW

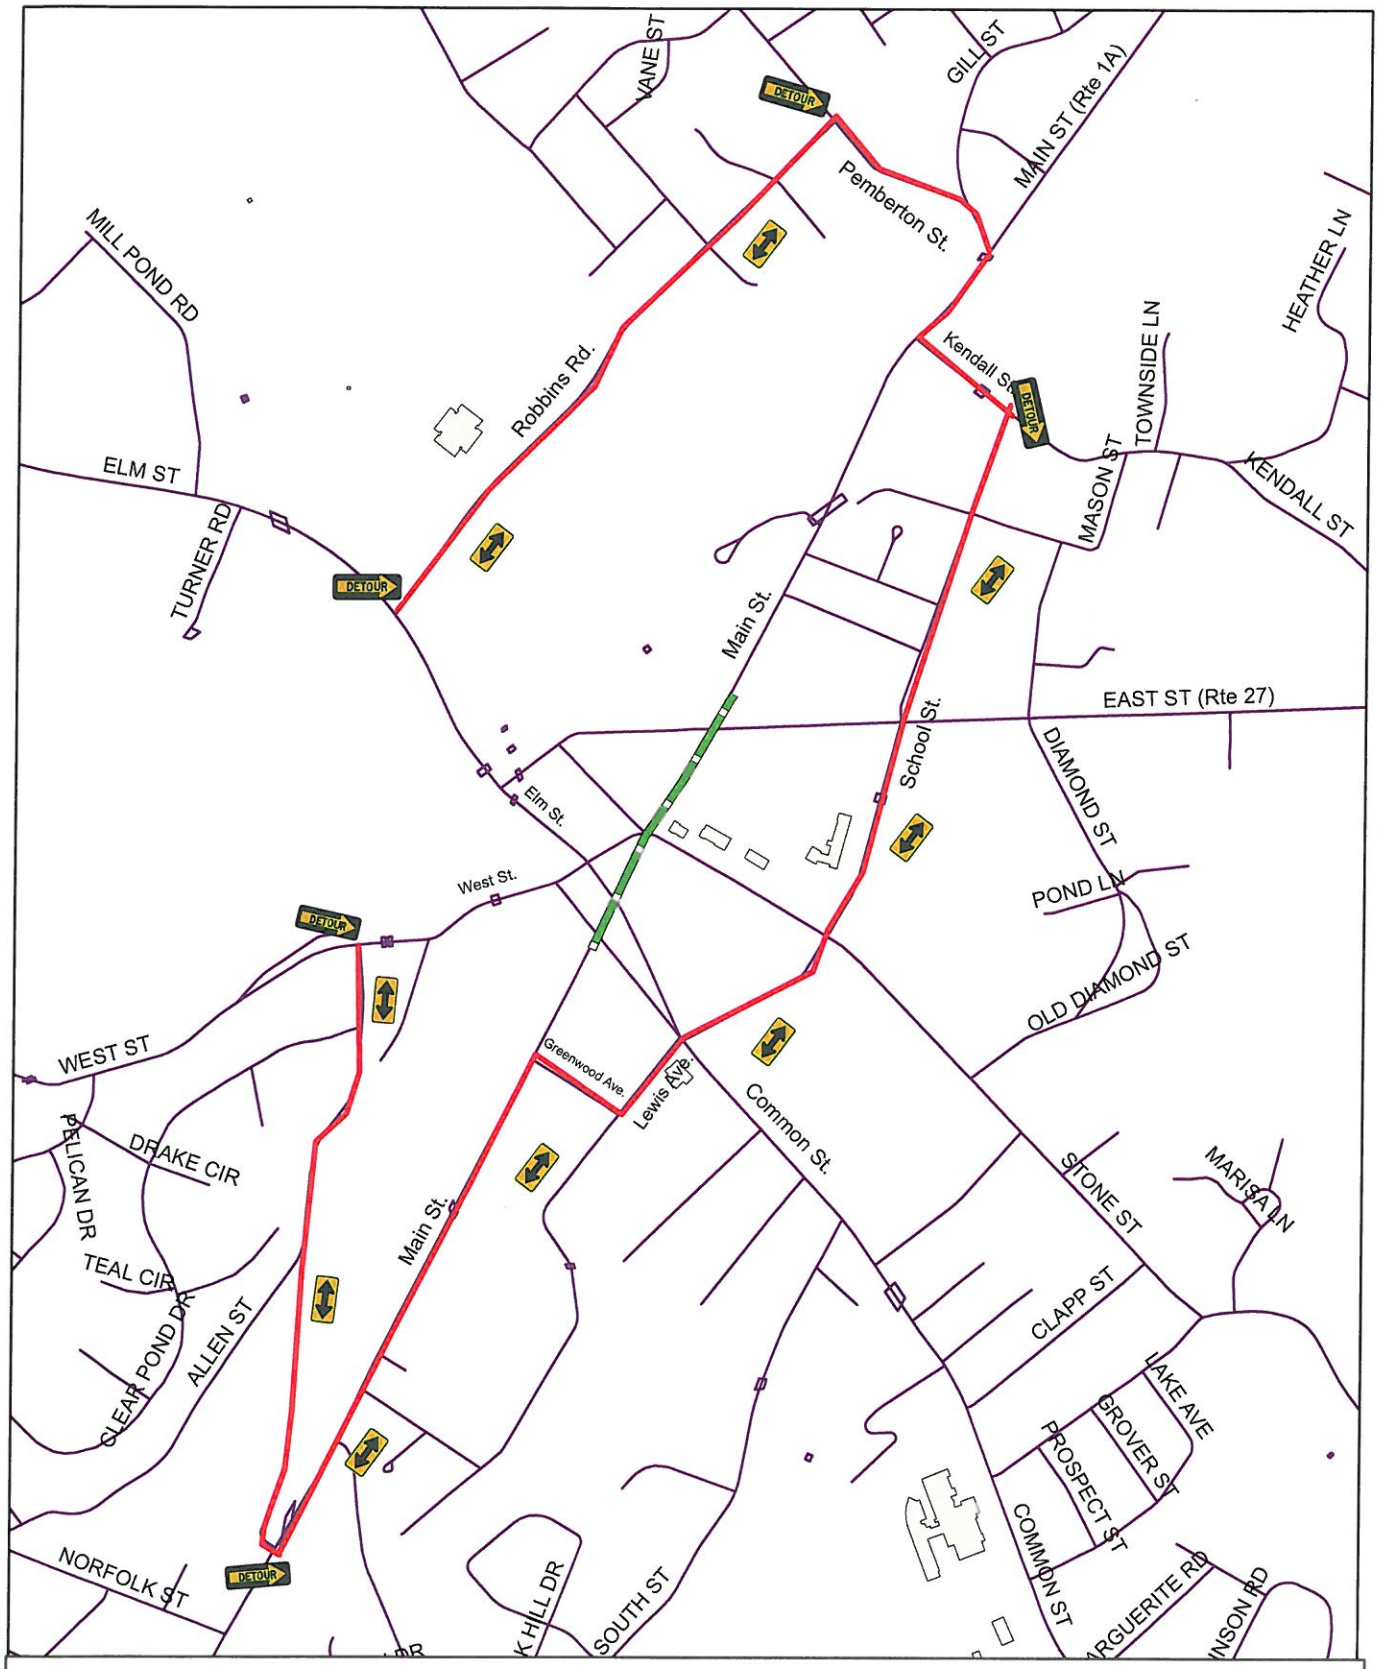


# TRAFFIC MANAGEMENT PLAN

# MAIN STREET

Drawn by: D. Denehy, DPW