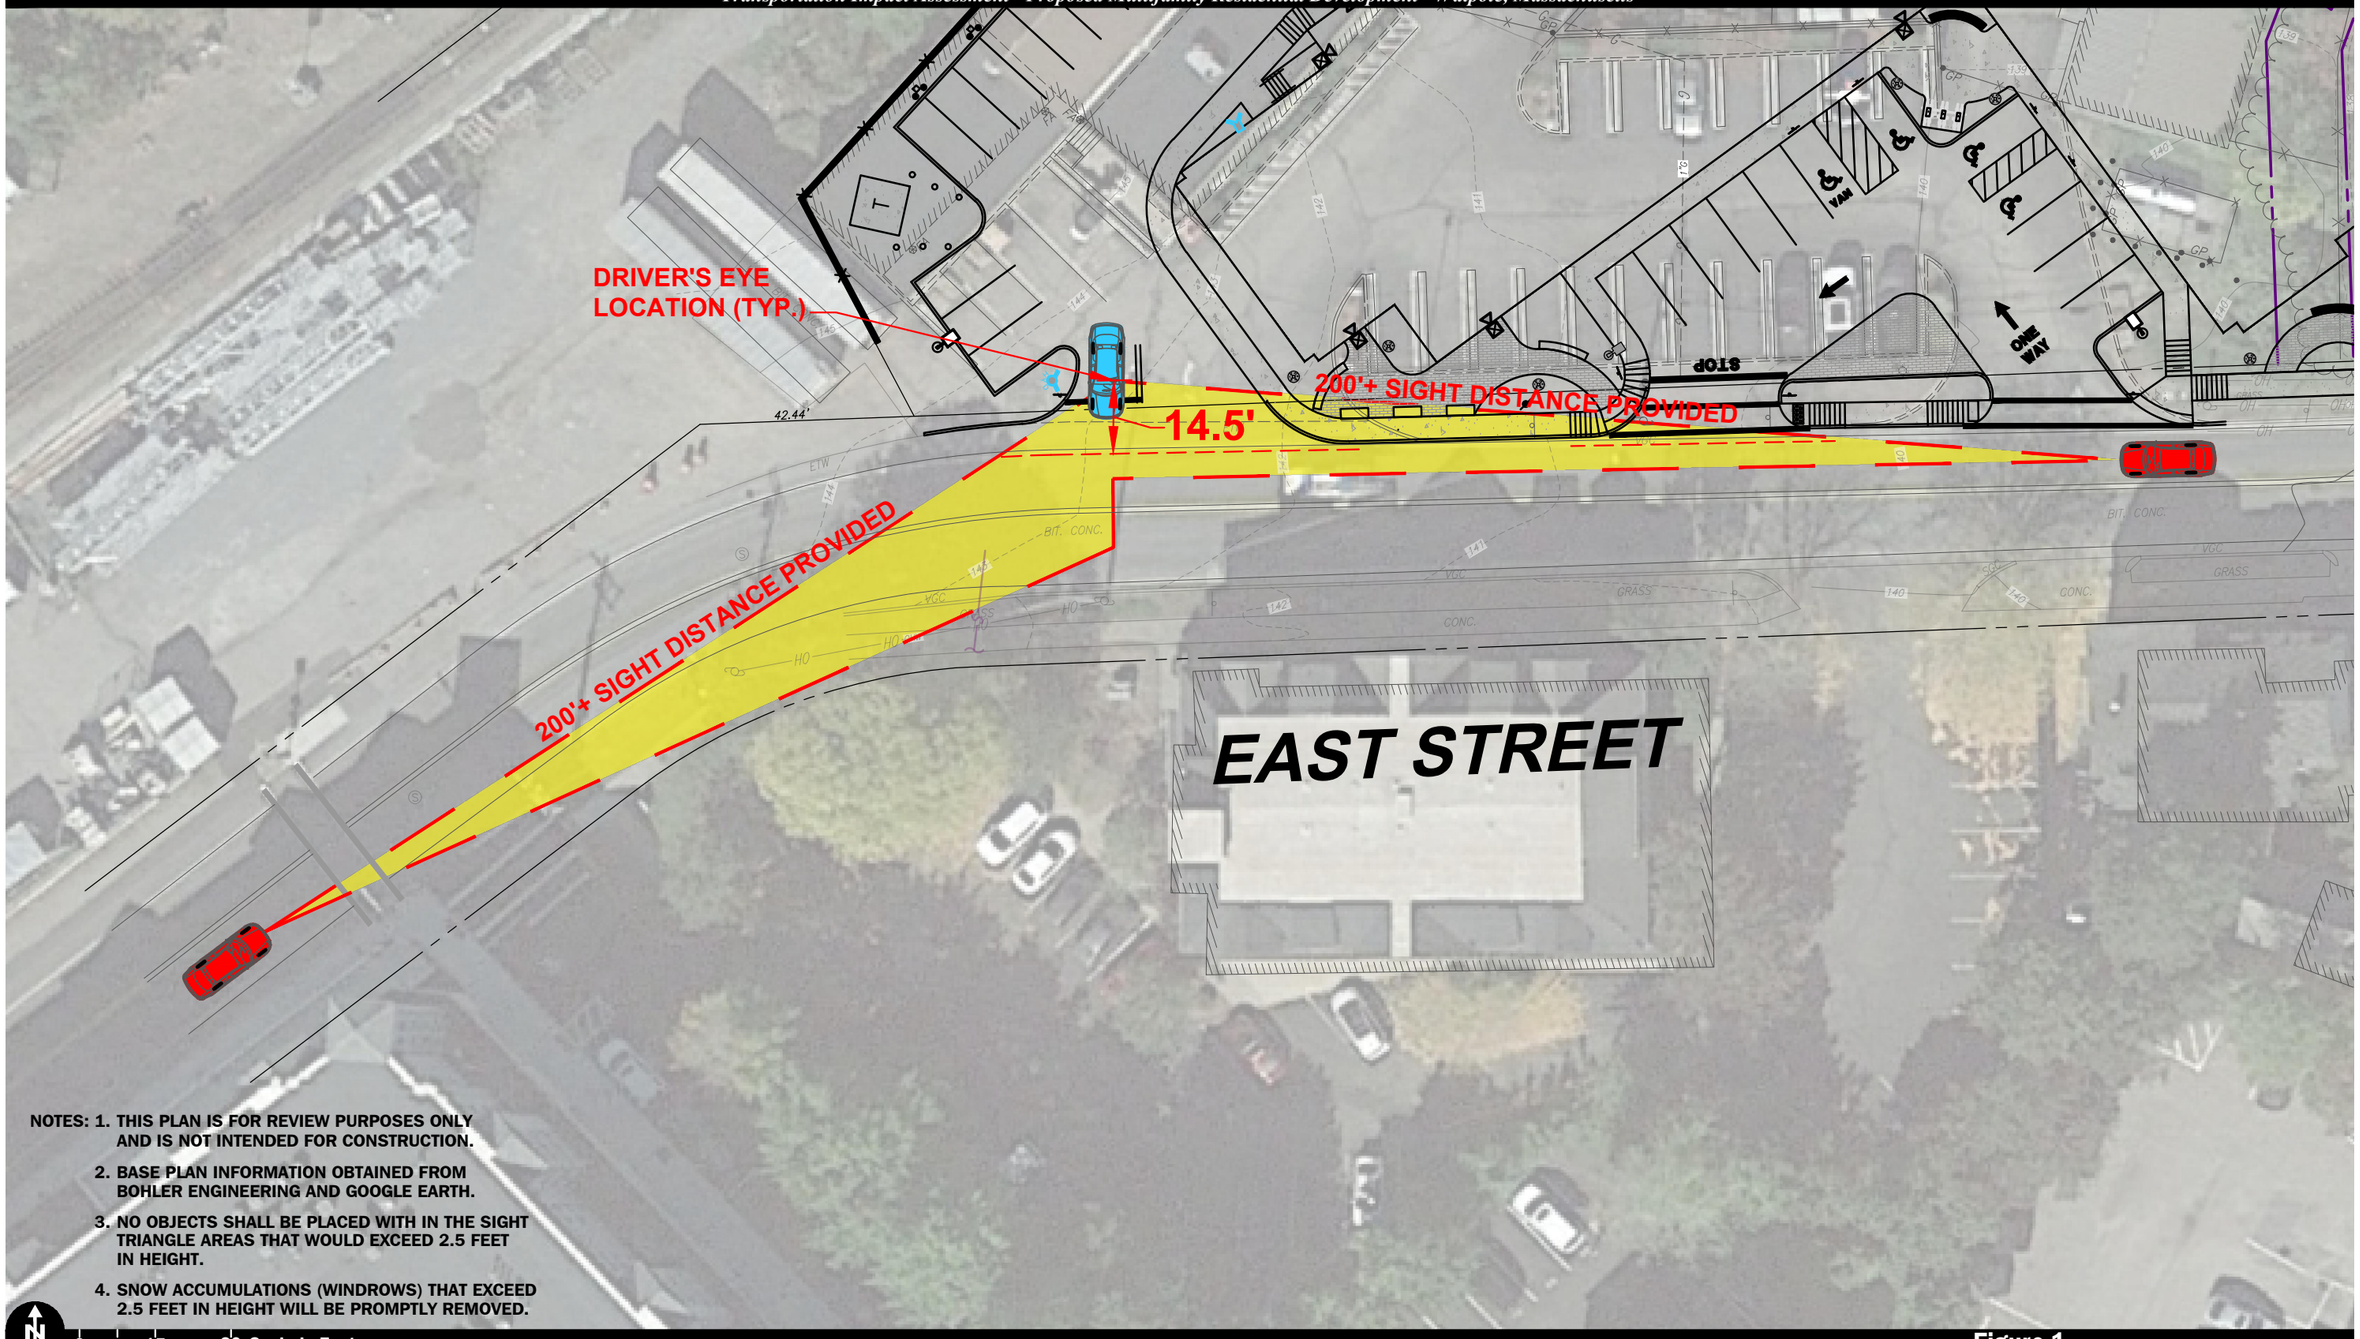

NOTES:
1. THIS PLAN IS FOR REVIEW PURPOSES ONLY AND IS NOT INTENDED FOR CONSTRUCTION.
2. BASE PLAN INFORMATION OBTAINED FROM BOHLER ENGINEERING AND GOOGLE EARTH.
3. NO OBJECTS SHALL BE PLACED WITH IN THE SIGHT TRIANGLE AREAS THAT WOULD EXCEED 2.5 FEET IN HEIGHT.
4. SNOW ACCUMULATIONS (WINDROWS) THAT EXCEED 2.5 FEET IN HEIGHT WILL BE PROMPTLY REMOVED.

N 0 15 30 Scale in Feet

Figure 1

Sight Distance Plan
West Site Driveway at
East Street
Sheet 1 of 3

Vanasse & Associates inc

Copyright © 2023 by VAi. All Rights Reserved.

R:\9210\9210SSD1.dwg, 9/29/2023 11:51:45 AM