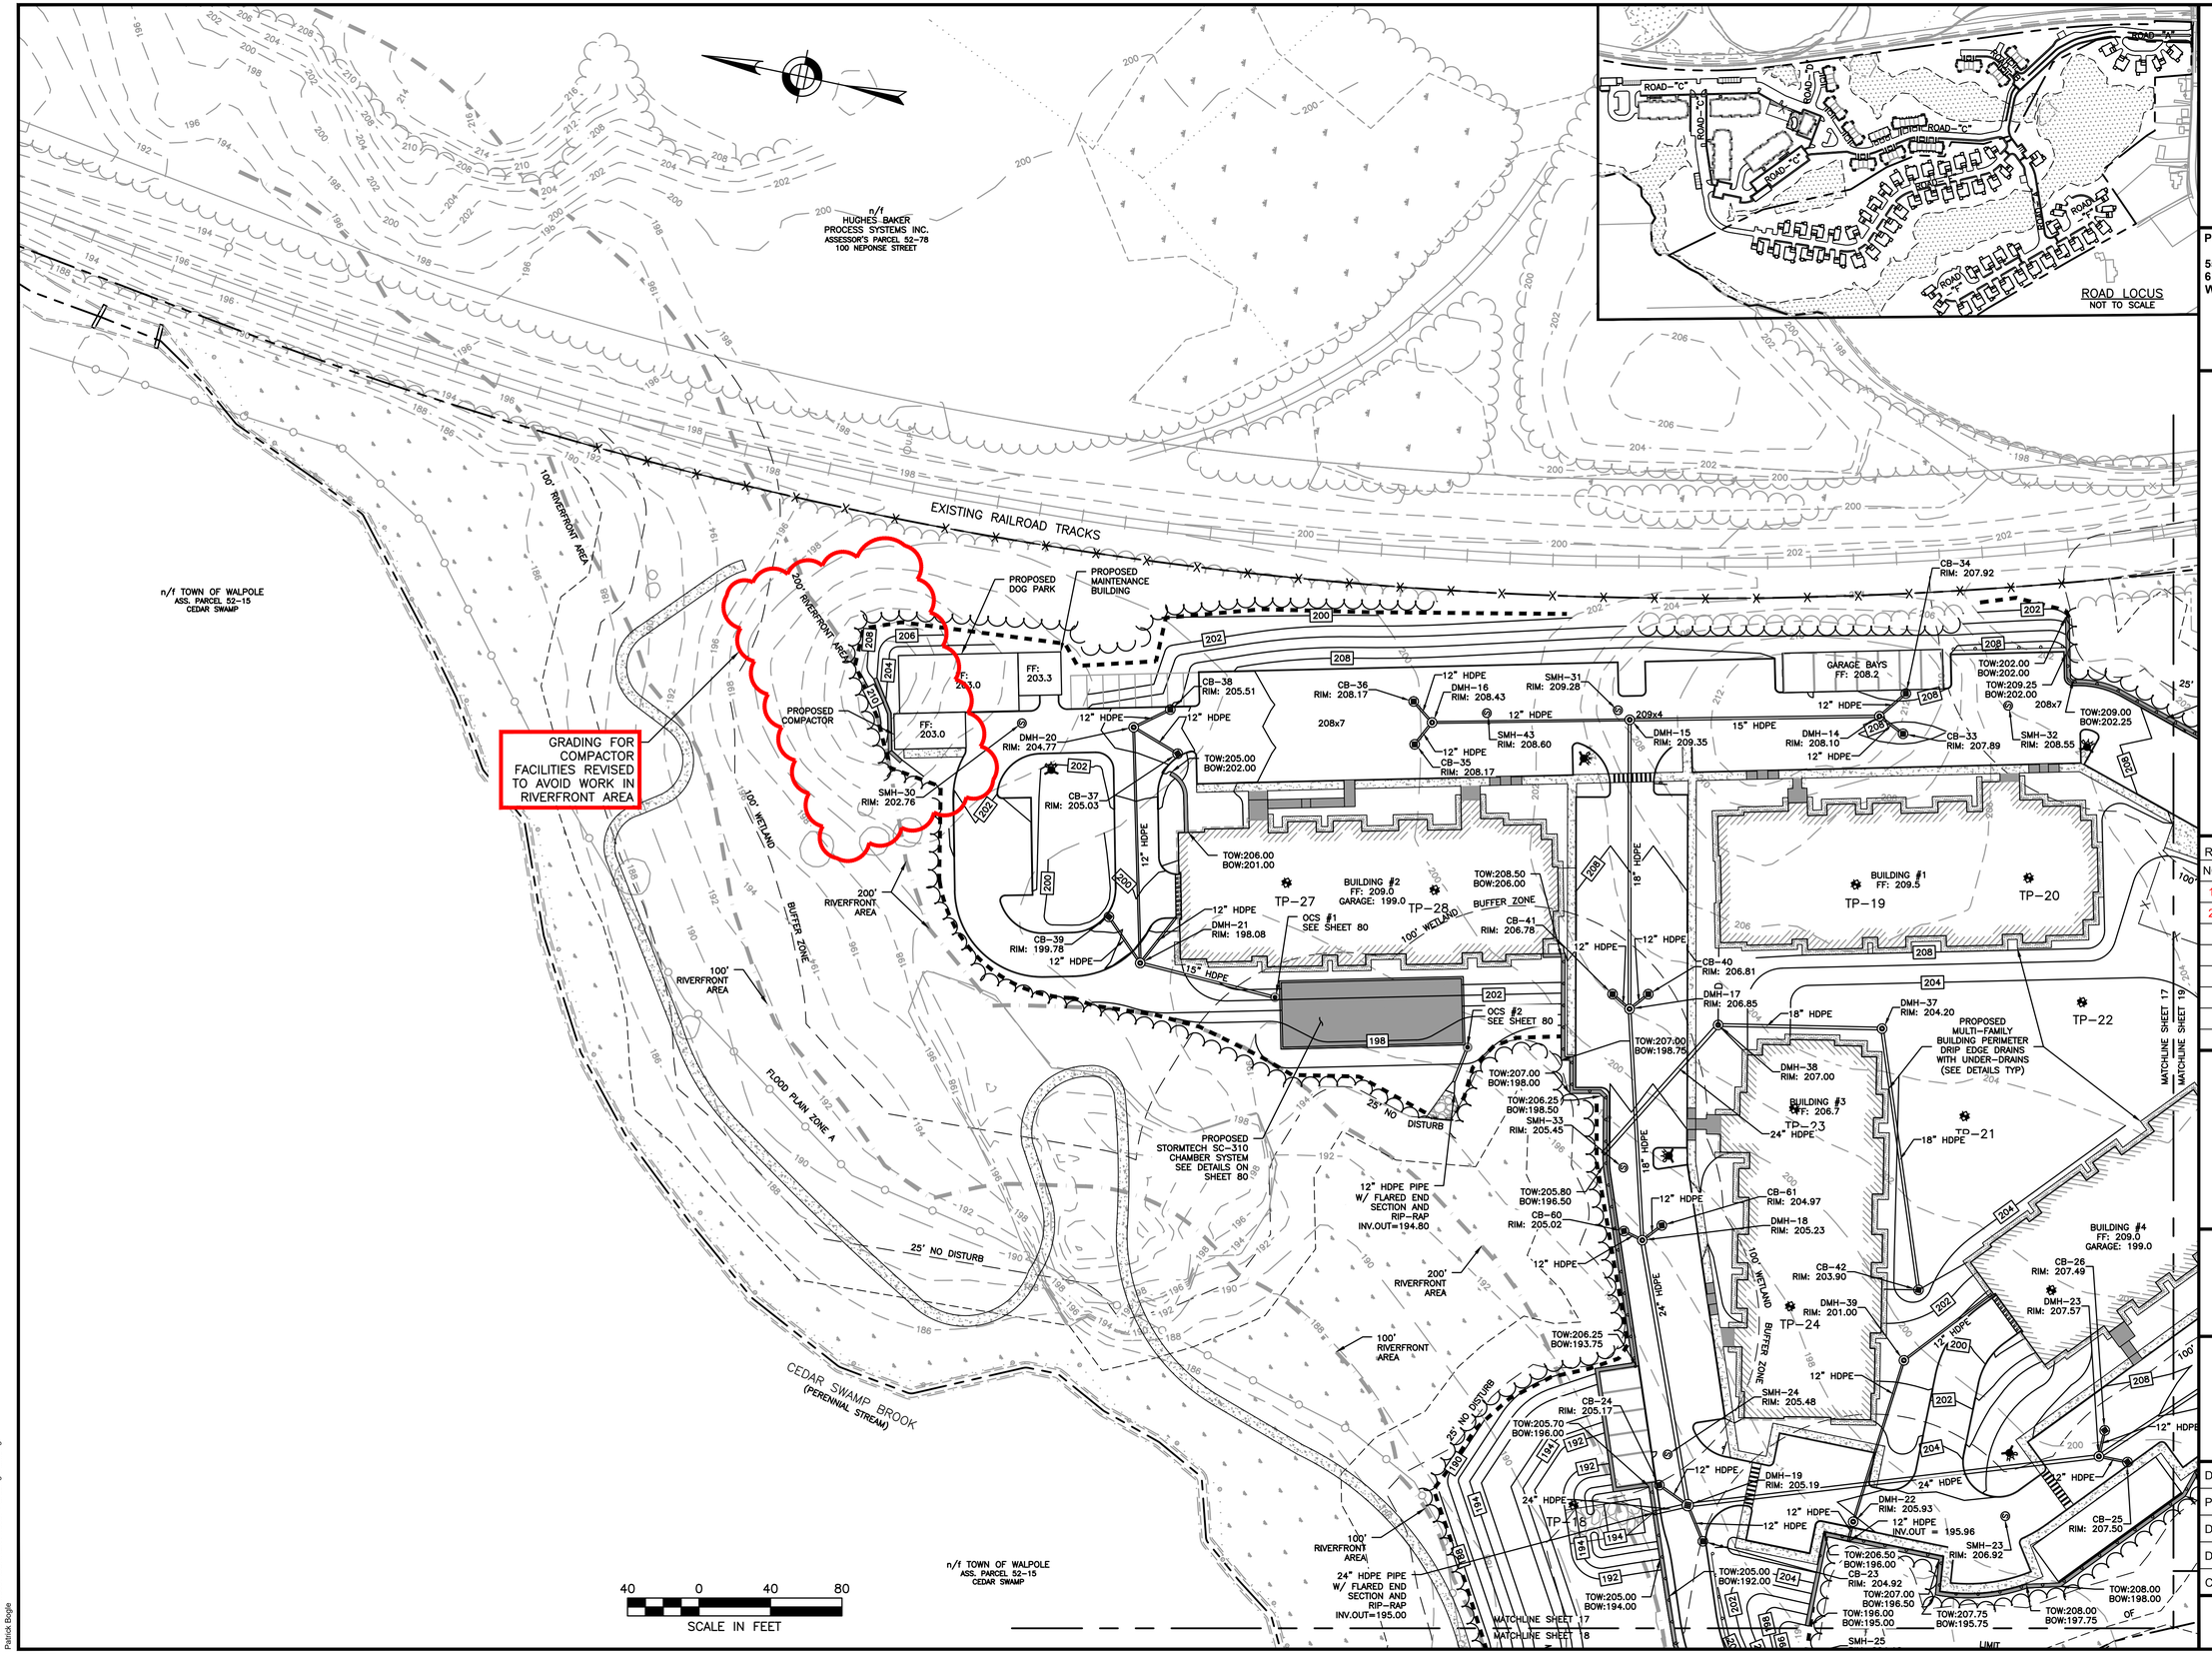

HOWARD STEIN HUDSON
114 Turnpike Road, Suite 2C
Chelmsford, MA 01824
www.hshassoc.com

PREPARED FOR:

55 BH LLC
6 LYBERTY WAY, SUITE 203
WESTFORD, MA 01886

PROPOSED MULTIFAMILY DEVELOPMENT

SUMMER STREET
WALPOLE, MA

REVISIONS:

NO	BY	DATE	DESCRIPTION
1	PB	5/1/20	REV. SITE PLANS
2	PB	6/29/20	REV. 200' GRADING

SITE PLAN

GRADING AND DRAINAGE PLAN 1 OF 5

DATE:	JANUARY 10, 2020
PROJECT NUMBER:	19097
DESIGNED BY:	PB/KE/KF
DRAWN BY:	PB/KF
CHECKED BY:	KE

C.17

6/29/2020 M:\19\097\CURRENT\19097 - Grading Plan.dwg
Patrick Bogle

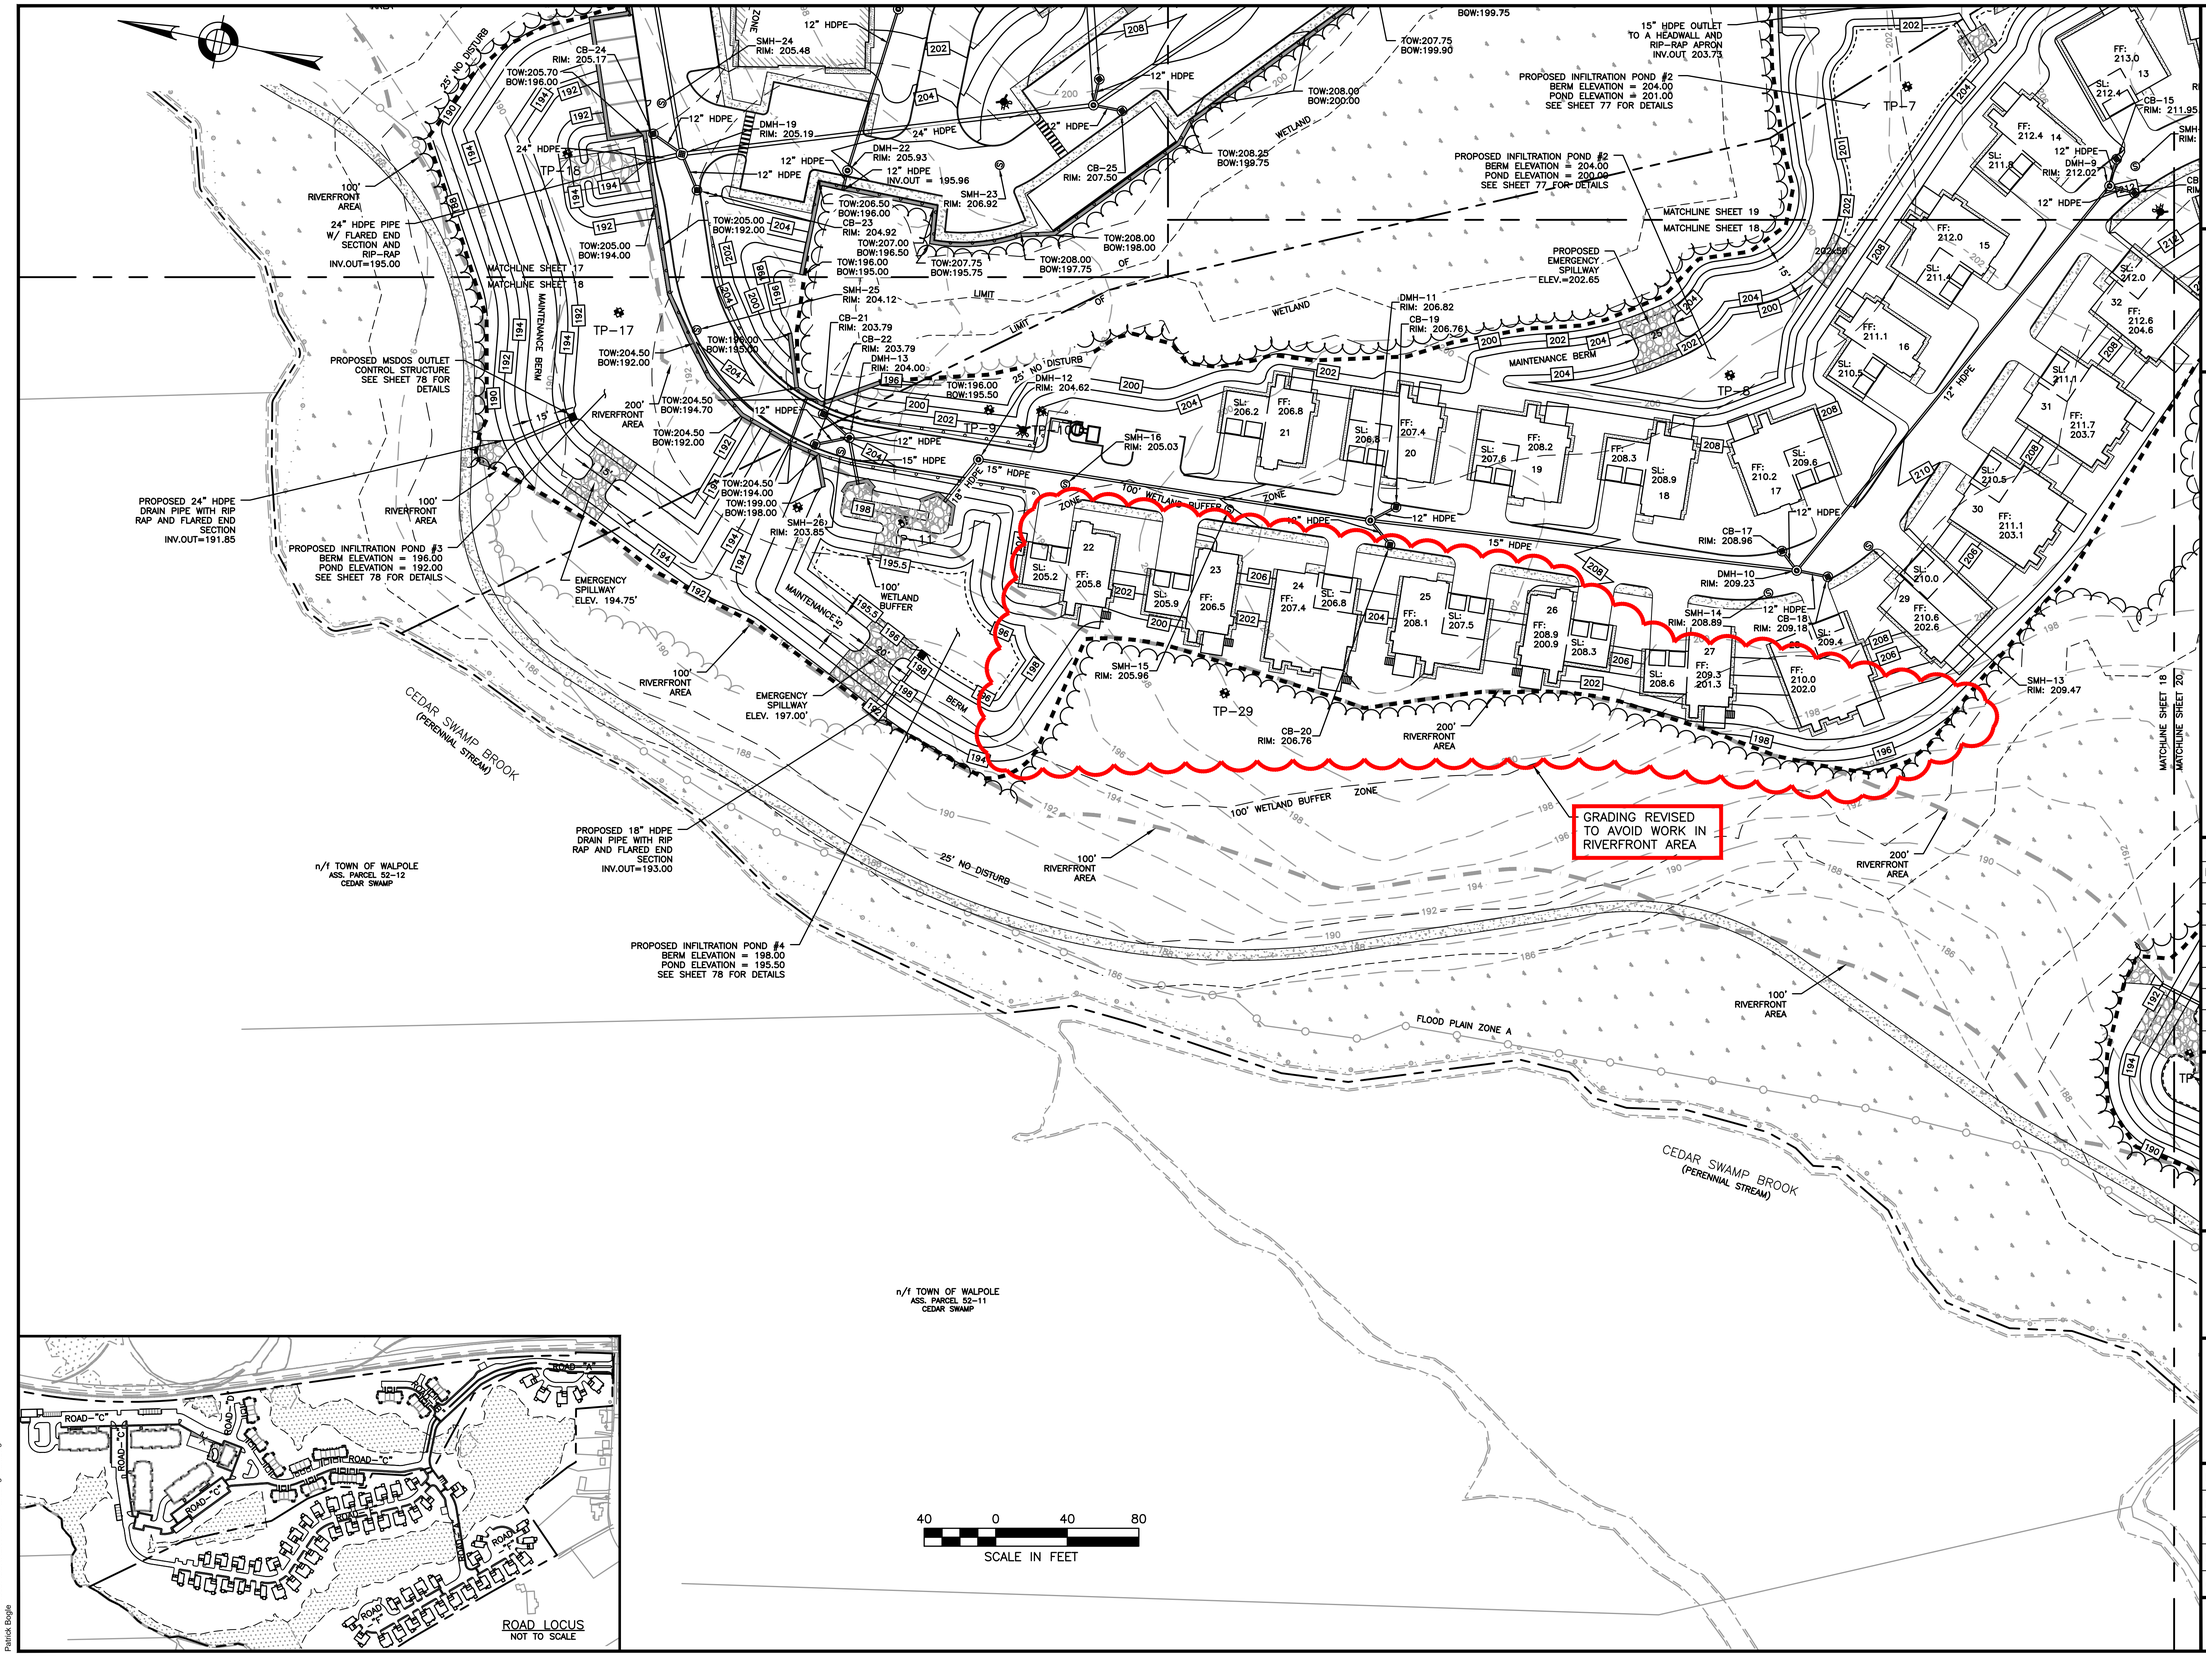

HOWARD STEIN HUDSON
114 Turnpike Road, Suite 2C
Chelmsford, MA 01824
www.hshassoc.com

PREPARED FOR:

55 BH LLC
6 LYBERTY WAY, SUITE 203
WESTFORD, MA 01886

PROPOSED MULTIFAMILY DEVELOPMENT

SUMMER STREET
WALPOLE, MA

REVISIONS:

NO	BY	DATE	DESCRIPTION
1	PB	5/1/20	REV. SITE PLANS
2	PB	6/29/20	REV. 200' GRADING

SITE PLAN

GRADING AND DRAINAGE PLAN 2 OF 5

DATE:	JANUARY 10, 2020
PROJECT NUMBER:	19097
DESIGNED BY:	PB/KE/KF
DRAWN BY:	PB/KF
CHECKED BY:	KE

C.18

6/29/2020, M:\19097\CURRENT\19097 - Grading Plan.dwg
Patrick Segler