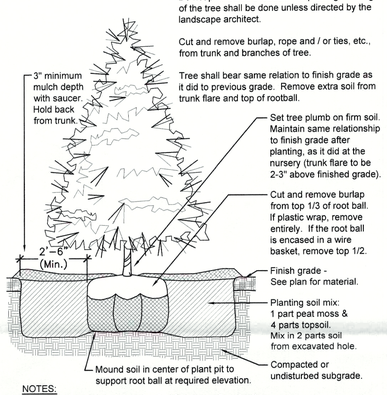

NOTES:
1. Flood saucer twice during the first 24-hours after planting.
2. Soak each tree twice weekly, for (3) weeks after fall planting.
3. Soak each tree twice weekly, during spring and summer planting.

1 TYP. EVERGREEN TREE PLANTING

Scale: 1/2" = 1' - 0"

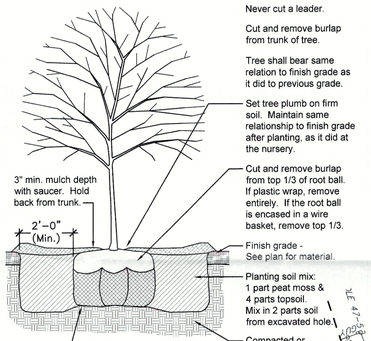

NOTES:
1. Soak each tree twice weekly, for (3) weeks after fall planting
2. Soak each tree twice weekly, during spring and summer planting.
3. Contractor to provide a price for staking of each individual tree.

2 TYP. DECIDUOUS TREE PLANTING

Scale: 1/2" = 1' - 0"

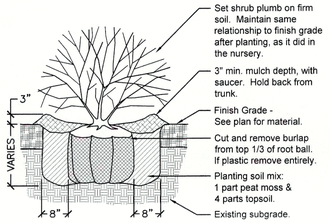

NOTES:
1. New shrub beds to have a minimum of one foot planting soil.
2. Shrubs to be full and bushy.

3 TYPICAL SHRUB PLANTING

Scale: ¾" = 1' - 0"

Call DIGSAFE, 1-888-344-7233, for location and marking of all utilities prior to any excavation. Private utilities may require additional marking and investigation.

COSMOS ASSOCIATES SHALL NOT BE RESPONSIBLE FOR CONSTRUCTION MEANS, METHODS, TECHNIQUES, OR PROCEDURES UTILIZED BY THE CONTRACTOR, NOR FOR THE SAFETY OF PUBLIC OR CONTRACTOR'S EMPLOYEES, OR FOR THE FAILURE OF THE CONTRACTOR TO CARRY OUT THE WORK IN ACCORDANCE WITH THE CONTRACT DOCUMENTS.
THE EXTENT OF COSMOS ASSOCIATES LIABILITY FOR THIS PLAN IS LIMITED TO THE EXTENT OF ITS FEE LESS THIRD PARTY COST.
COPYRIGHT (C) by COSMOS ASSOCIATES
All Rights Reserved
NO PART OF THIS DOCUMENT MAY BE REPRODUCED, STORED IN A RETRIEVAL SYSTEM, OR TRANSMITTED IN ANY FORM OR BY ANY MEANS, ELECTRONIC, MECHANICAL, PHOTOCOPYING, RECORDING OR OTHERWISE, WITHOUT THE PRIOR WRITTEN PERMISSION OF COSMOS ASSOCIATES. ANY MODIFICATIONS TO THIS DOCUMENT WITHOUT THE WRITTEN PERMISSION OF COSMOS ASSOCIATES SHALL RENDER IT INVALID AND UNUSABLE.

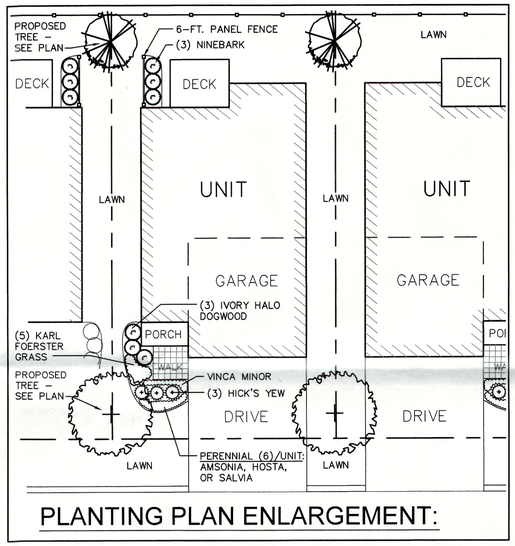

PLANTING PLAN ENLARGEMENT:

PLANTING NOTES:

1. Trees and shrubs shall be uniform, full and bushy, and well branched specimen plants. All plants to be approved by the Landscape Architect.
2. Plants shall be balled and burlapped or container grown.
3. Plants to conform to the requirements established in 'American Standards For Nursery Stock', latest edition.
4. Plant beds to receive 3-inch minimum depth of shredded bark mulch.
5. Plant materials shall be guaranteed for 1-year after installation.

PLANT LIST:

SHADE TREES & ORNAMENTAL TREES

Qty.	Sym.	Botanical Name	Common Name	Size
8	AR	Acer rubrum 'October Glory'	October Glory Red Maple	2.5 - 3" B&B
6	BN	Betula nigra 'Heritage'	Heritage River Birch	8' -10' clump
1	CF	Cornus florida	Florida Dogwood	2" caliper
6	GB	Ginkgo biloba	Maidenhair Tree	2.5 - 3" B&B
6	GBA	Ginkgo biloba 'Autumn Gold'	Autumn Gold Maidenhair Tree	2.5 - 3" B&B
2	HC	Halesia carolina	Silverbell	2" caliper
6	HP	Hydrangea pan. Tardiva- tree form	Tardiva Hydrangea Tree	15 gallon
6	LS	Liquidambar styraciflua 'Ward'	Ward American sweetgum	2.5 - 3" B&B
7	NS	Nyssa sylvatica 'Wild Fire'	Wild Fire Black Tupelo	2.5 - 3" B&B
3	QP	Quercus palustris	Pin Oak	2.5 - 3" B&B
9	QR	Quercus rubra	Red Oak	2.5 - 3" B&B
3	TD	Taxodium distichum	Bald Cypress	2.5" caliper

EVERGREEN TREES
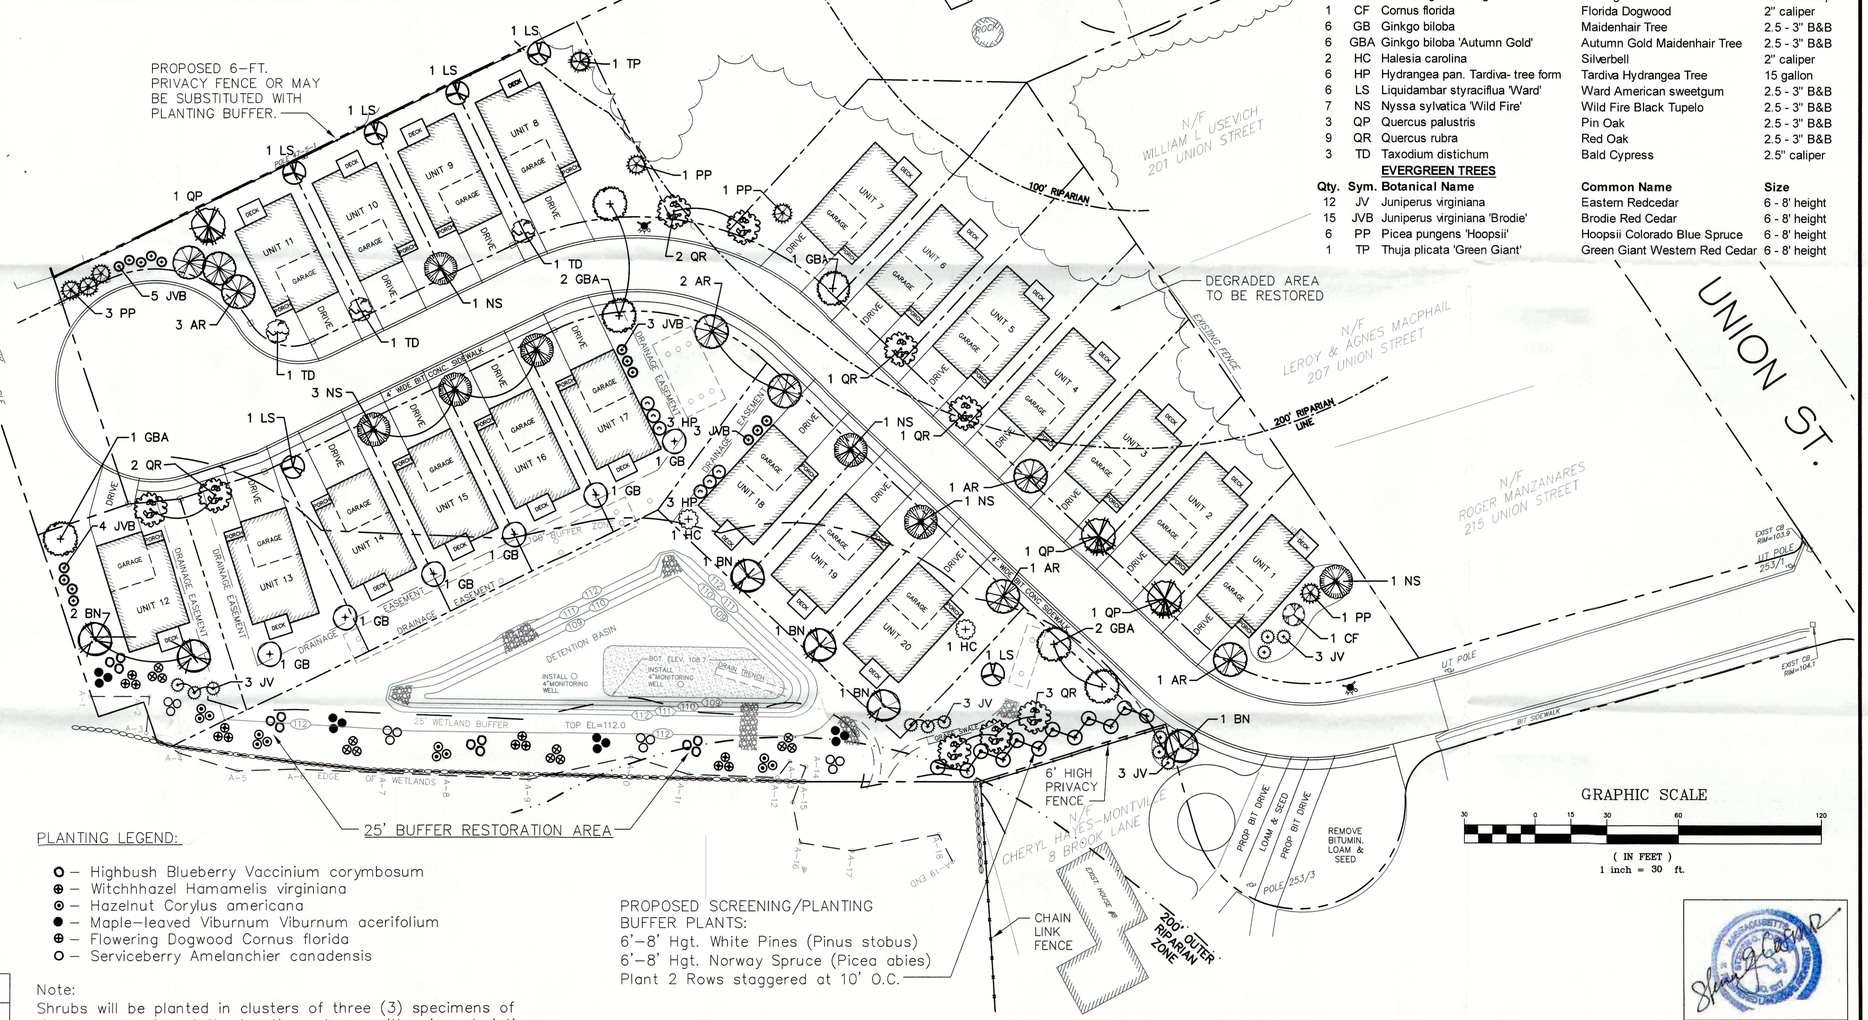
Qty.	Sym.	Botanical Name	Common Name	Size
12	JV	Juniperus virginiana	Eastern Redcedar	6 - 8' height
15	JVB	Juniperus virginiana 'Brodie'	Brodie Red Cedar	6 - 8' height
6	PP	Picea pungens 'Hoopsii'	Hoopsii Colorado Blue Spruce	6 - 8' height
1	TP	Thuja plicata 'Green Giant'	Green Giant Western Red Cedar	6 - 8' height