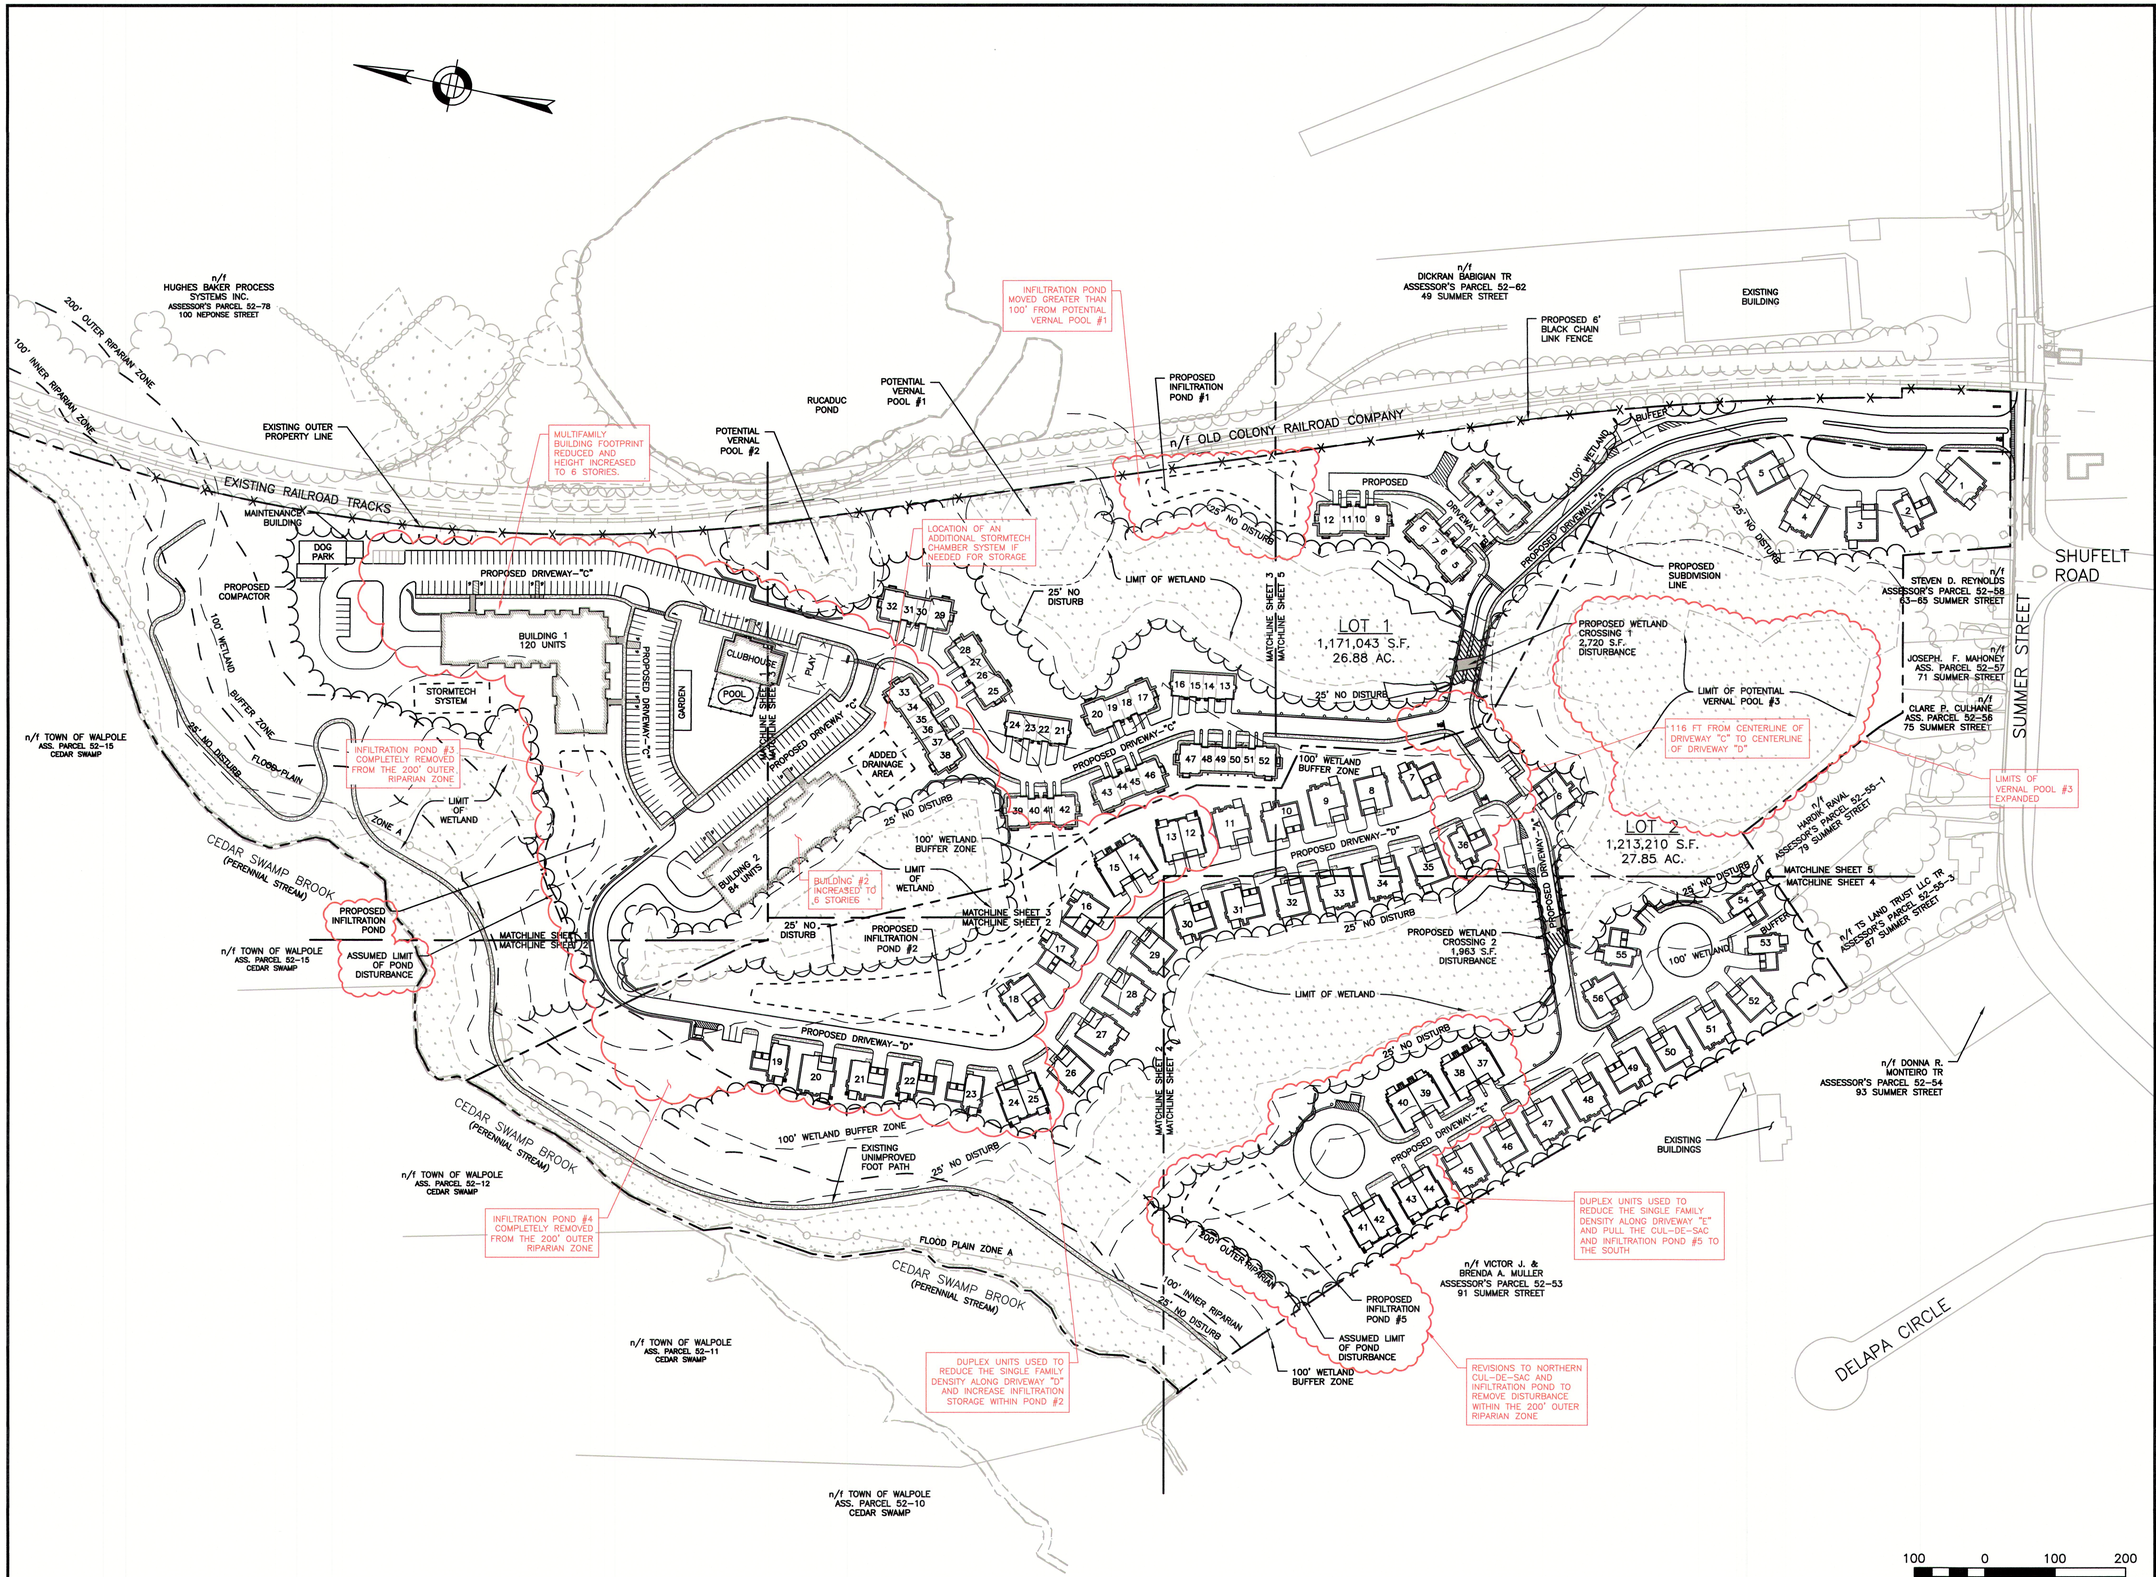

HOWARD STEIN HUDSON
114 Turnpike Road, Suite 2C
Chelmsford, MA 01824
www.hshassoc.com

PREPARED FOR:

55 BH LLC
6 LYBERTY WAY, SUITE 203
WESTFORD, MA 01886

PROPOSED MULTIFAMILY DEVELOPMENT

SUMMER STREET
WALPOLE, MA

REVISIONS:

NO	BY	DATE	DESCRIPTION
1	PB	9/14/20	REV. MULTIFAMILY
2	PB	10/14/20	REV. LAYOUT

10/14/20
KATIE L. ENRIGHT
CIVIL
No. 46111
REGISTERED PROFESSIONAL ENGINEER
COMMONWEALTH OF MASSACHUSETTS

SITE PLAN

PROPOSED SUBDIVISION / OVERALL PLAN

DATE:	JANUARY 10, 2020
PROJECT NUMBER:	19097
DESIGNED BY:	PB/KE/KF
DRAWN BY:	PB/KF
CHECKED BY:	KE

C.10

10/14/2020M:\19097\CURRENT\REVISED MULTI-FAMILY CONCEPT LAYOUT\19097 - site prep-overall-openspace.dwg
Patrick Bogle

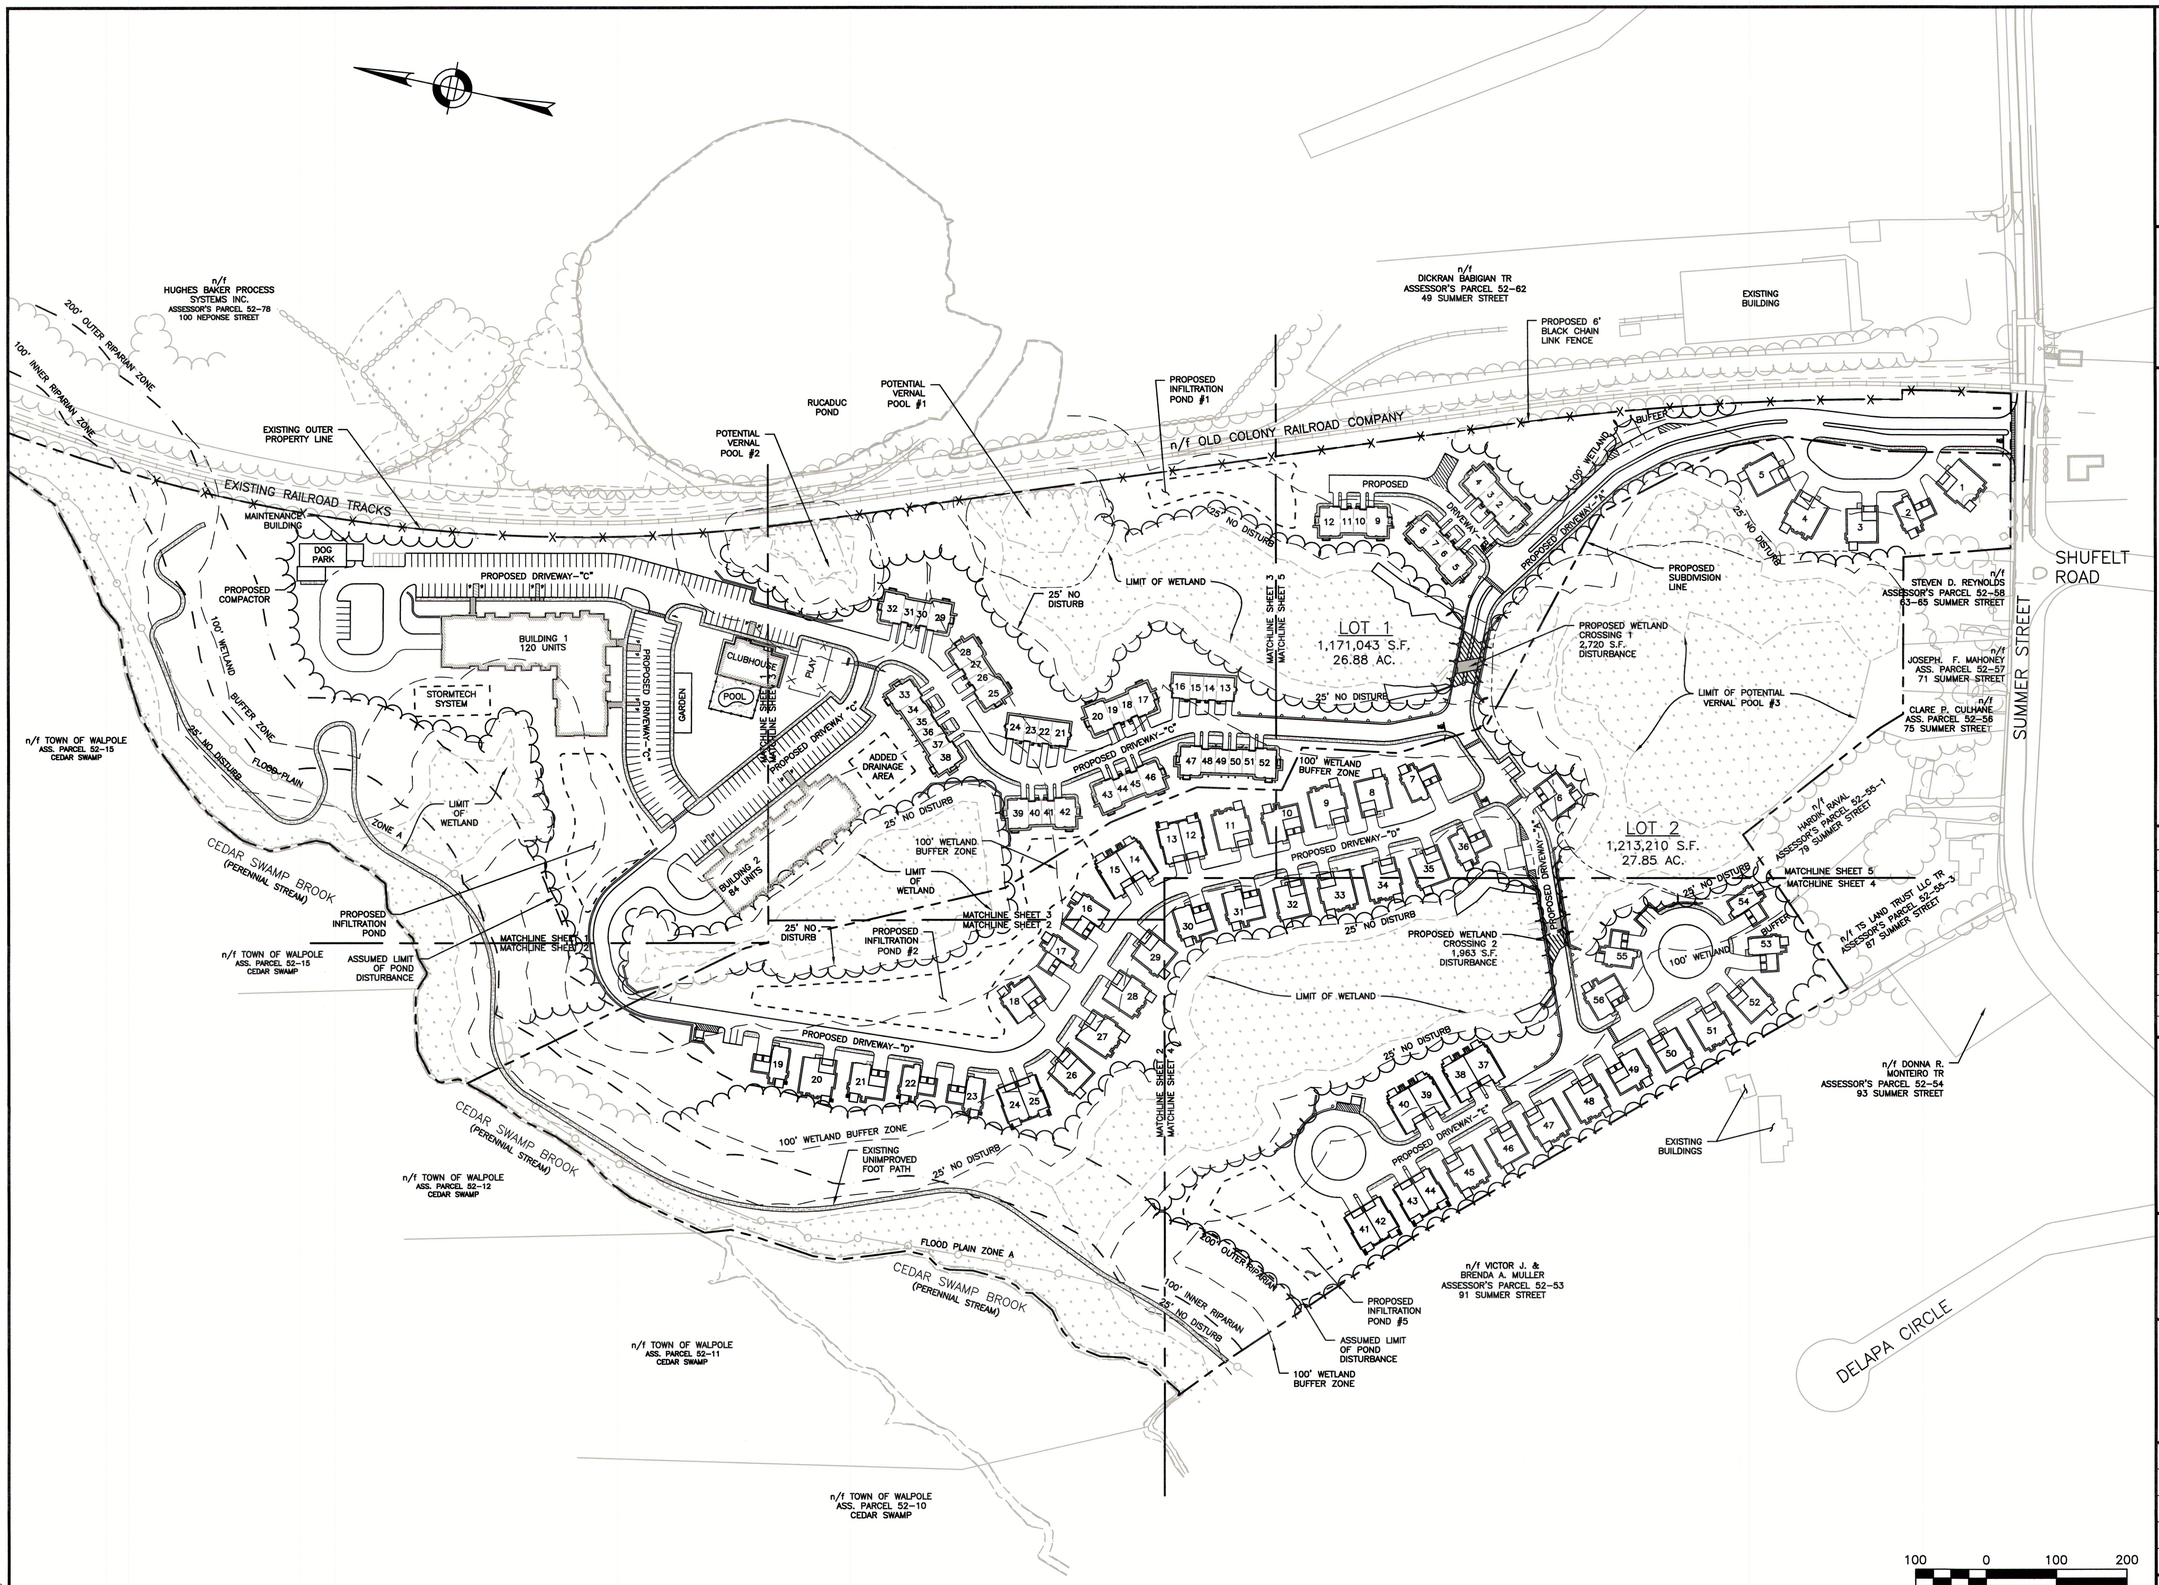

HOWARD STEIN HUDSON
114 Turnpike Road, Suite 2C
Chelmsford, MA 01824
www.hshassoc.com

PREPARED FOR:

55 BH LLC
6 LYBERTY WAY, SUITE 203
WESTFORD, MA 01886

PROPOSED MULTIFAMILY DEVELOPMENT

SUMMER STREET
WALPOLE, MA

REVISIONS:

NO	BY	DATE	DESCRIPTION
1	PB	9/14/20	REV. MULTIFAMILY
2	PB	10/14/20	REV. LAYOUT

10/14/20
KATIE L. ENRIGHT
CIVIL
No. 46197
REGISTERED PROFESSIONAL ENGINEER
COMMONWEALTH OF MASSACHUSETTS

SITE PLAN

PROPOSED SUBDIVISION / OVERALL PLAN

DATE:	JANUARY 10, 2020
PROJECT NUMBER:	19097
DESIGNED BY:	PB/KE/KF
DRAWN BY:	PB/KF
CHECKED BY:	KE

C.10

10/14/2020M:\19097\CURRENT\REVISED MULTI-FAMILY CONCEPT LAYOUT\19097 - site prep-overall-openspace.dwg
Patrick Bogle