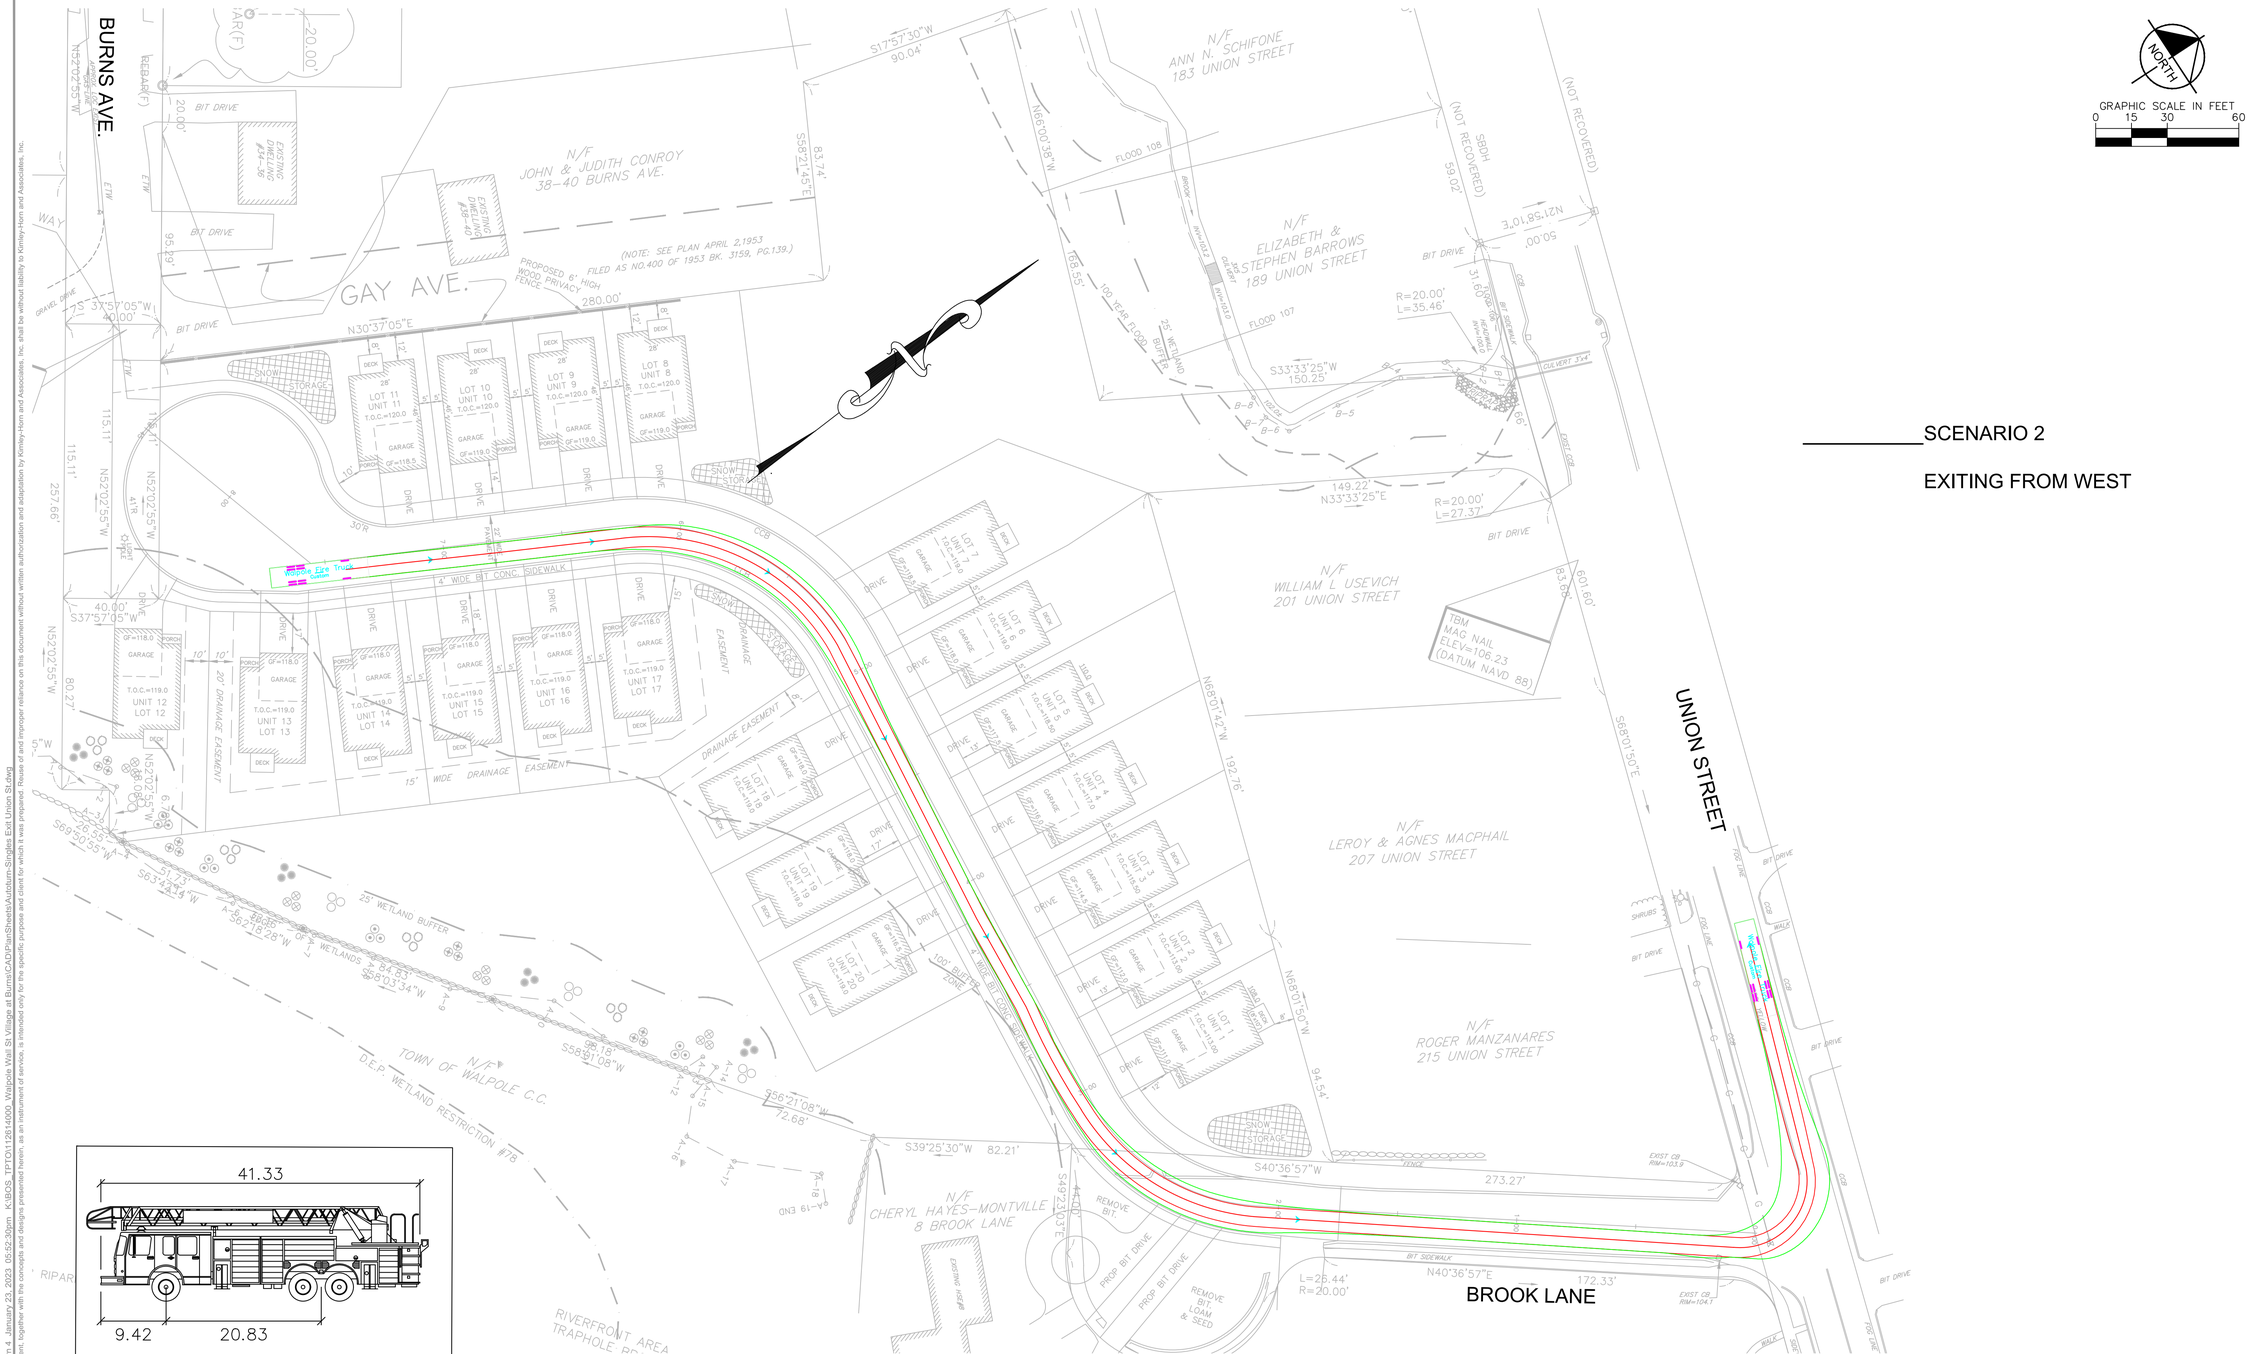

SCENARIO 2

EXITING FROM WEST

Walpole Fire Truck

	feet
Width	: 8.33
Track	: 8.33
Lock to Lock Time	: 6.0
Steering Angle	: 42.0

TURNING MOMENTS LEGEND:

- TIRE LINES
- FRONT BUMPER LINES

REFERENCE:

GLM Engineering Consultants, Inc.

AMENDED SITE DEVELOPMENT PLAN
A COMPREHENSIVE PERMIT M.G.L.c. 40B

No.	REVISIONS	DATE	BY

Kimley»Horn
© 2022 KIMLEY-HORN AND ASSOCIATES, INC.
404 WYMAN STREET, SUITE 385, WALTHAM, MA 02451
PHONE: 781-328-0676
WWW.KIMLEY-HORN.COM

KHA PROJECT 112614000
DATE 02/28/2022
SCALE AS SHOWN
DESIGNED BY ---
DRAWN BY SP
CHECKED BY BS

AUTOTURN
FIRE TRUCK PATH
BROOK LANE TO
UNION ST

THE RESIDENCES AT BURNS AVENUE
PREPARED FOR
WALLSTREET DEVELOPMENT CORP.
P.O.BOX 272
WESTWOOD, MA 02090
WALPOLE MASSACHUSETTS

SHEET NUMBER
2

Plotted By:Poudel, Samiksha Sheet Set:Kha Layout:Autotum 4 January 23, 2023 05:52:39pm K:\BOS_TPTO\112614000_Walpole Wall St\Village at Burns\CAD\PlanSheets\Autotum-Singles Exit Union St.dwg
This document, together with the concepts and designs presented herein, as an instrument of service, is intended only for the specific purpose and client for which it was prepared. Reuse of and improper reliance on this document without written authorization and adaptation by Kimley-Horn and Associates, Inc. shall be without liability to Kimley-Horn and Associates, Inc.