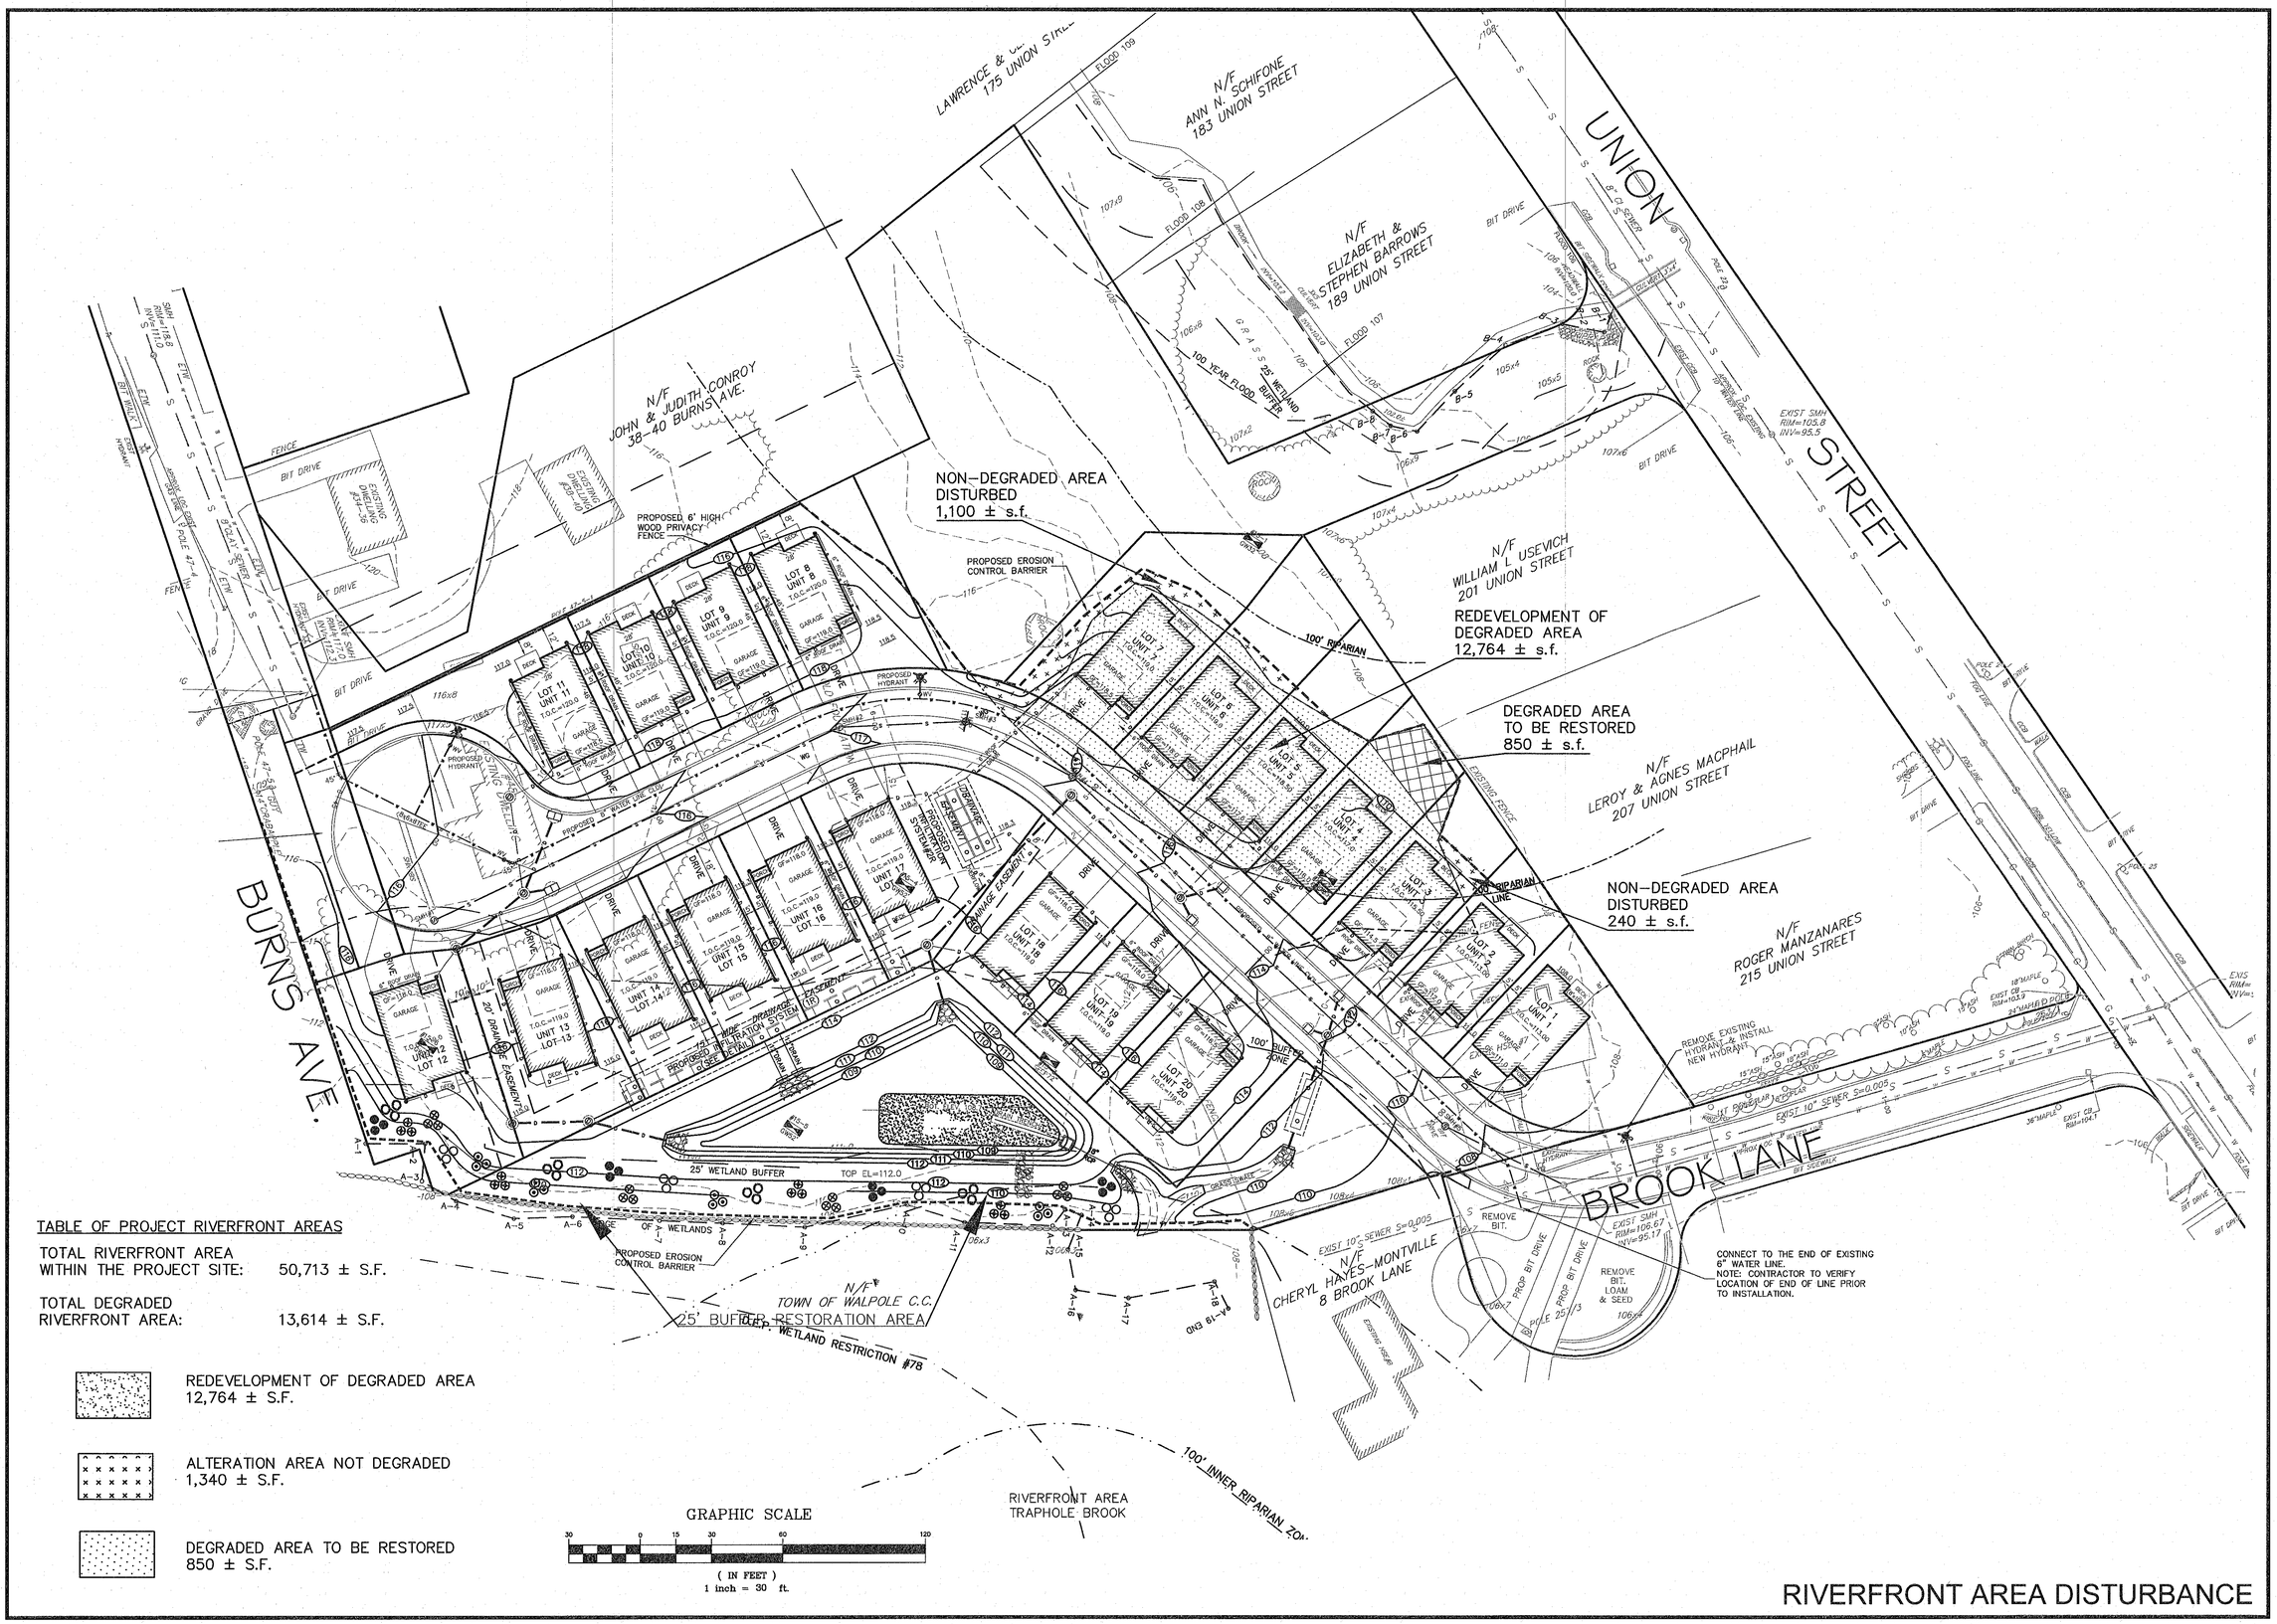

TABLE OF PROJECT RIVERFRONT AREAS

TOTAL RIVERFRONT AREA WITHIN THE PROJECT SITE:	50,713 ± S.F.
TOTAL DEGRADED RIVERFRONT AREA:	13,614 ± S.F.

REDEVELOPMENT OF DEGRADED AREA 12,764 ± S.F.

ALTERATION AREA NOT DEGRADED 1,340 ± S.F.

DEGRADED AREA TO BE RESTORED 850 ± S.F.

RIVERFRONT AREA DISTURBANCE

REVISIONS

No.	DATE	DESCRIPTION
1	05/21/20	DRAINAGE SYSTEM
2	10/22/20	CONSERVATION COMMENTS
3	02/23/22	ZBA COMMENTS, REDUCE TO 38 UNITS
4	05/05/22	20 LOT RESIDENTIAL SUBDIVISION
5	10/20/22	REVISED RIVERFRONT DISTURBANCE

COMMONWEALTH OF MASSACHUSETTS JOYCE E HASTINGS No. 39393 REGISTERED PROFESSIONAL ENGINEER 10/20/22

COMMONWEALTH OF MASSACHUSETTS ROBERT S. TRUAX CIVIL NO. 56567 REGISTERED PROFESSIONAL ENGINEER 10/20/22

AMENDED SITE DEVELOPMENT PLAN
A COMPREHENSIVE PERMIT M.G.L.c. 40B
"THE RESIDENCES AT BURNS AVENUE"
WALPOLE, MASSACHUSETTS

APPLICANT:
WALL STREET DEVELOPMENT CORP.
P.O. BOX 272
WESTWOOD, MA 02090

GLM Engineering Consultants, Inc.
19 EXCHANGE STREET
HOLLISTON, MA 01746
P: 508-429-1100
F: 508-429-7160
www.GLMengineering.com

DRW.: rst	
JOB No.	15,588
DATE:	APRIL 21, 2020
SCALE:	1"= 30'
SHEET:	SUP-B
PLAN #:	27,096