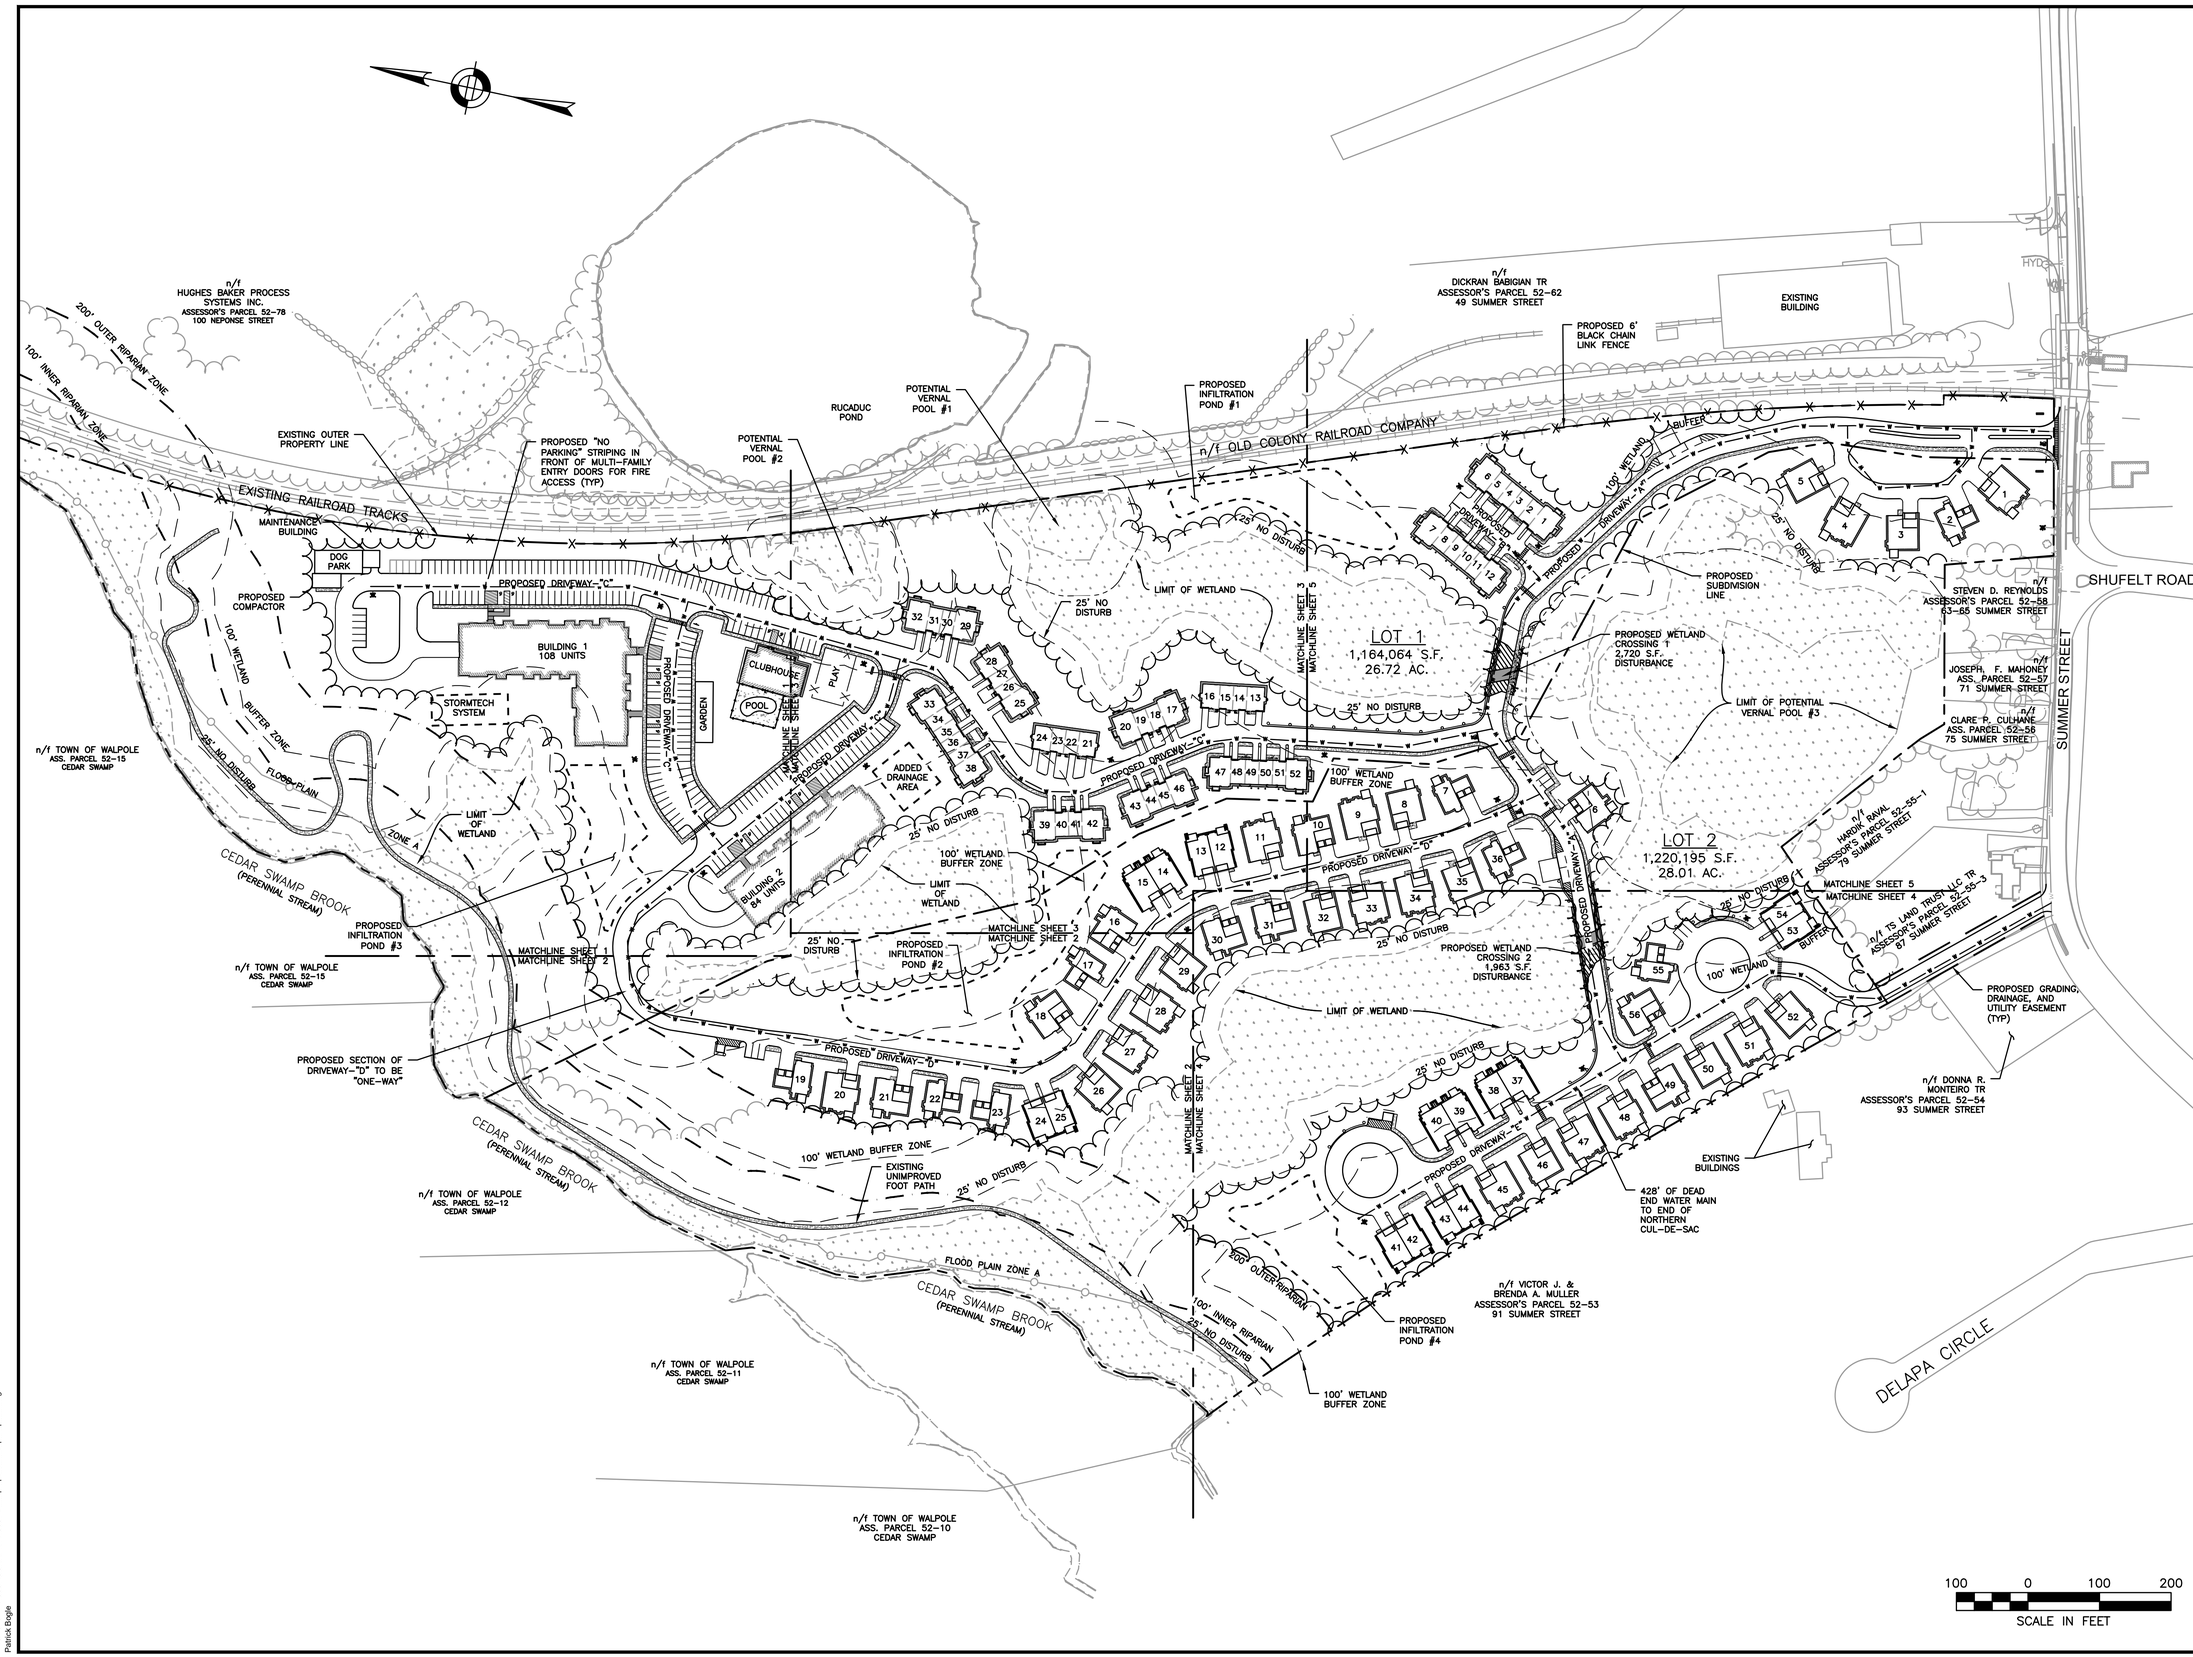

HOWARD STEIN HUDSON
114 Turnpike Road, Suite 2C
Chelmsford, MA 01824
www.hshassoc.com

PREPARED FOR:

55 BH LLC
6 LYBERTY WAY, SUITE 203
WESTFORD, MA 01886

PROPOSED MULTIFAMILY DEVELOPMENT
SUMMER STREET
WALPOLE, MA

REVISIONS:

NO	BY	DATE	DESCRIPTION
1	PB	5/1/20	REV. SITE PLANS
2	PB	6/29/20	REV. 200' GRADING
3	PB	9/14/20	REV. DETAILS
4	PB	10/14/20	REV. LAYOUT
5	PB	12/10/20	EMERGENCY ACCESS

SITE PLAN

PROPOSED SUBDIVISION / OVERALL PLAN

DATE:	JANUARY 10, 2020
PROJECT NUMBER:	19097
DESIGNED BY:	PB/KE/KF
DRAWN BY:	PB/KF
CHECKED BY:	KE

C.10

12/28/2020 M:\19097\CURRENT\19097 - site prep-overall-openspace.dwg
Patrick Engle