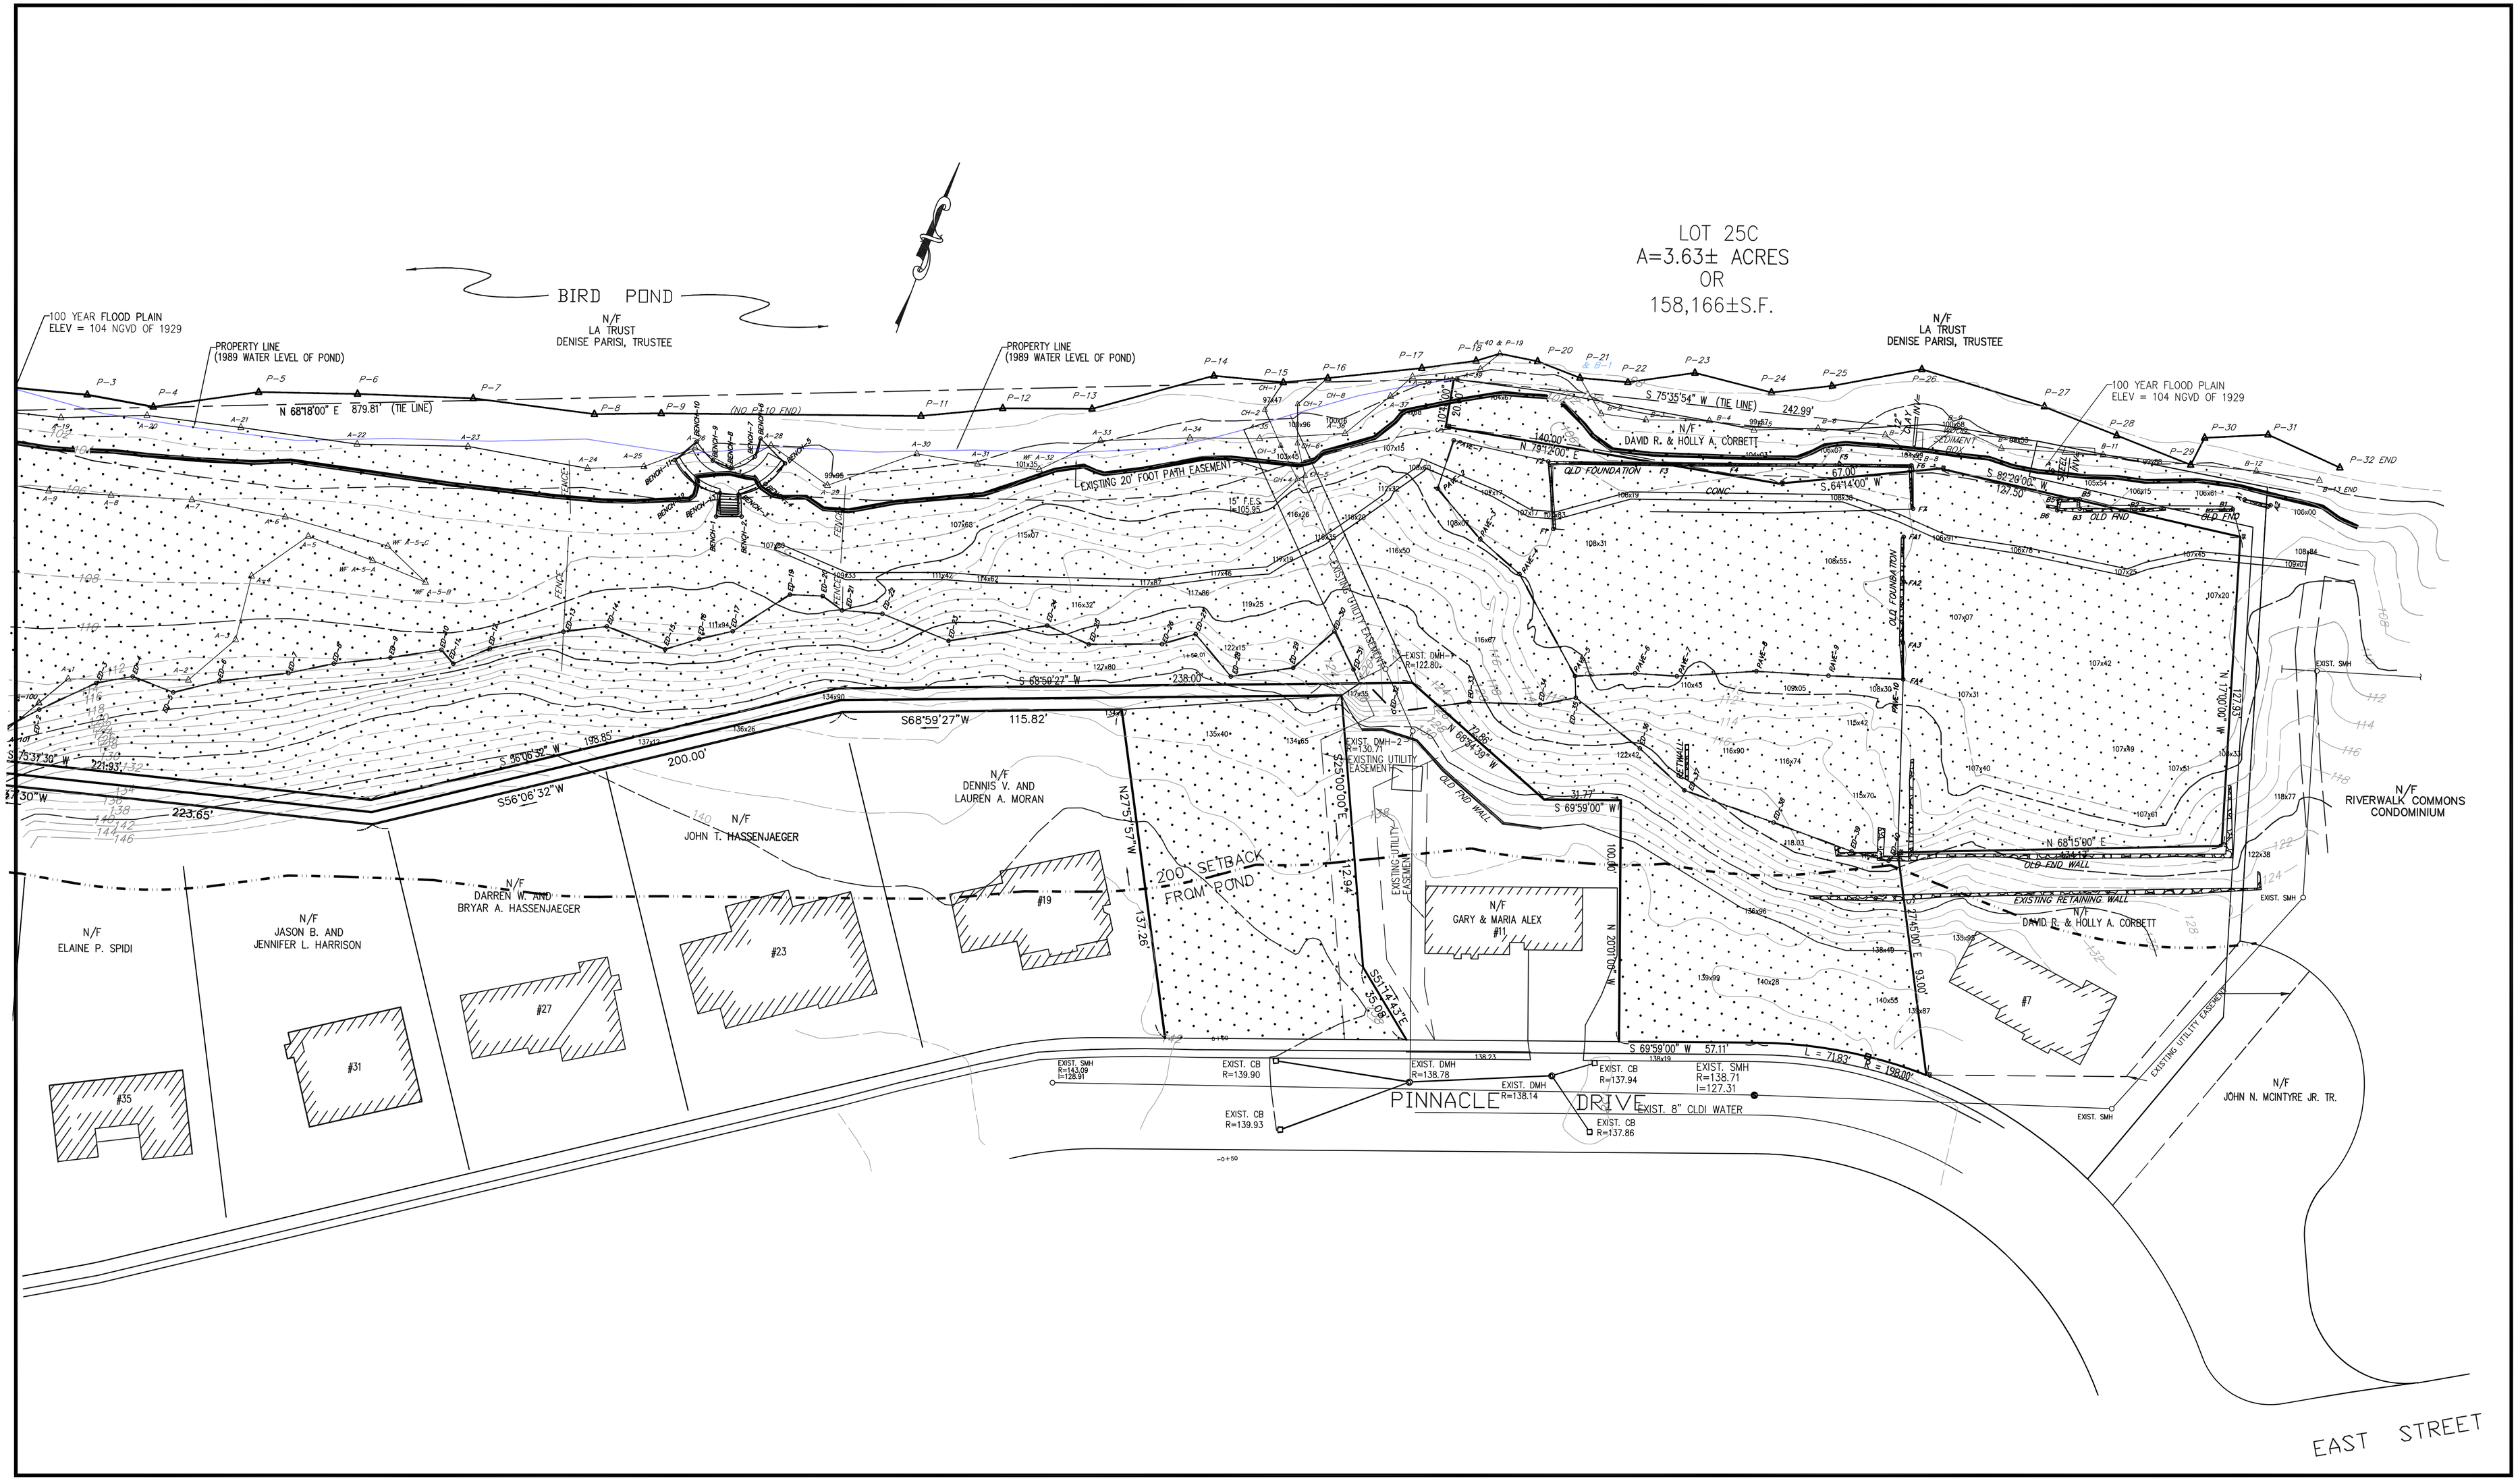

NOTE: IT SHALL BE THE RESPONSIBILITY OF THE CONTRACTOR TO VERIFY LOCATIONS AND ELEVATIONS OF EXISTING UTILITIES PRIOR TO COMMENCEMENT OF ANY CONSTRUCTION. DIGSAFE IS TO BE NOTIFIED 72 WORKING HOURS IN ADVANCE OF CONSTRUCTION. DIGSAFE 1-888-344-7233

REVISIONS

No.	DATE	DESCRIPTION
1	8/5/2021	BIRD MILL COMPLEX

FLD.: XXX
DRW.: XXX
CHKD.: XXX

GLM Engineering Consultants, Inc.
19 EXCHANGE STREET
HOLLISTON, MA 01746
P: 508-429-1100 F: 508-429-7160
www.GLMengineering.com

BIRD HISTORIC MILL COMPLEX
PINNACLE DRIVE
WALPOLE, MASSACHUSETTS

PREPARED FOR:
WALL STREET DEVELOPMENT CORP.
P.O. BOX 272
WESTWOOD, MASSACHUSETTS 02090

JOB No.	16,895
DATE:	6/23/21
SCALE:	1"=30'
SHEET:	1 of 1
PLAN #:	