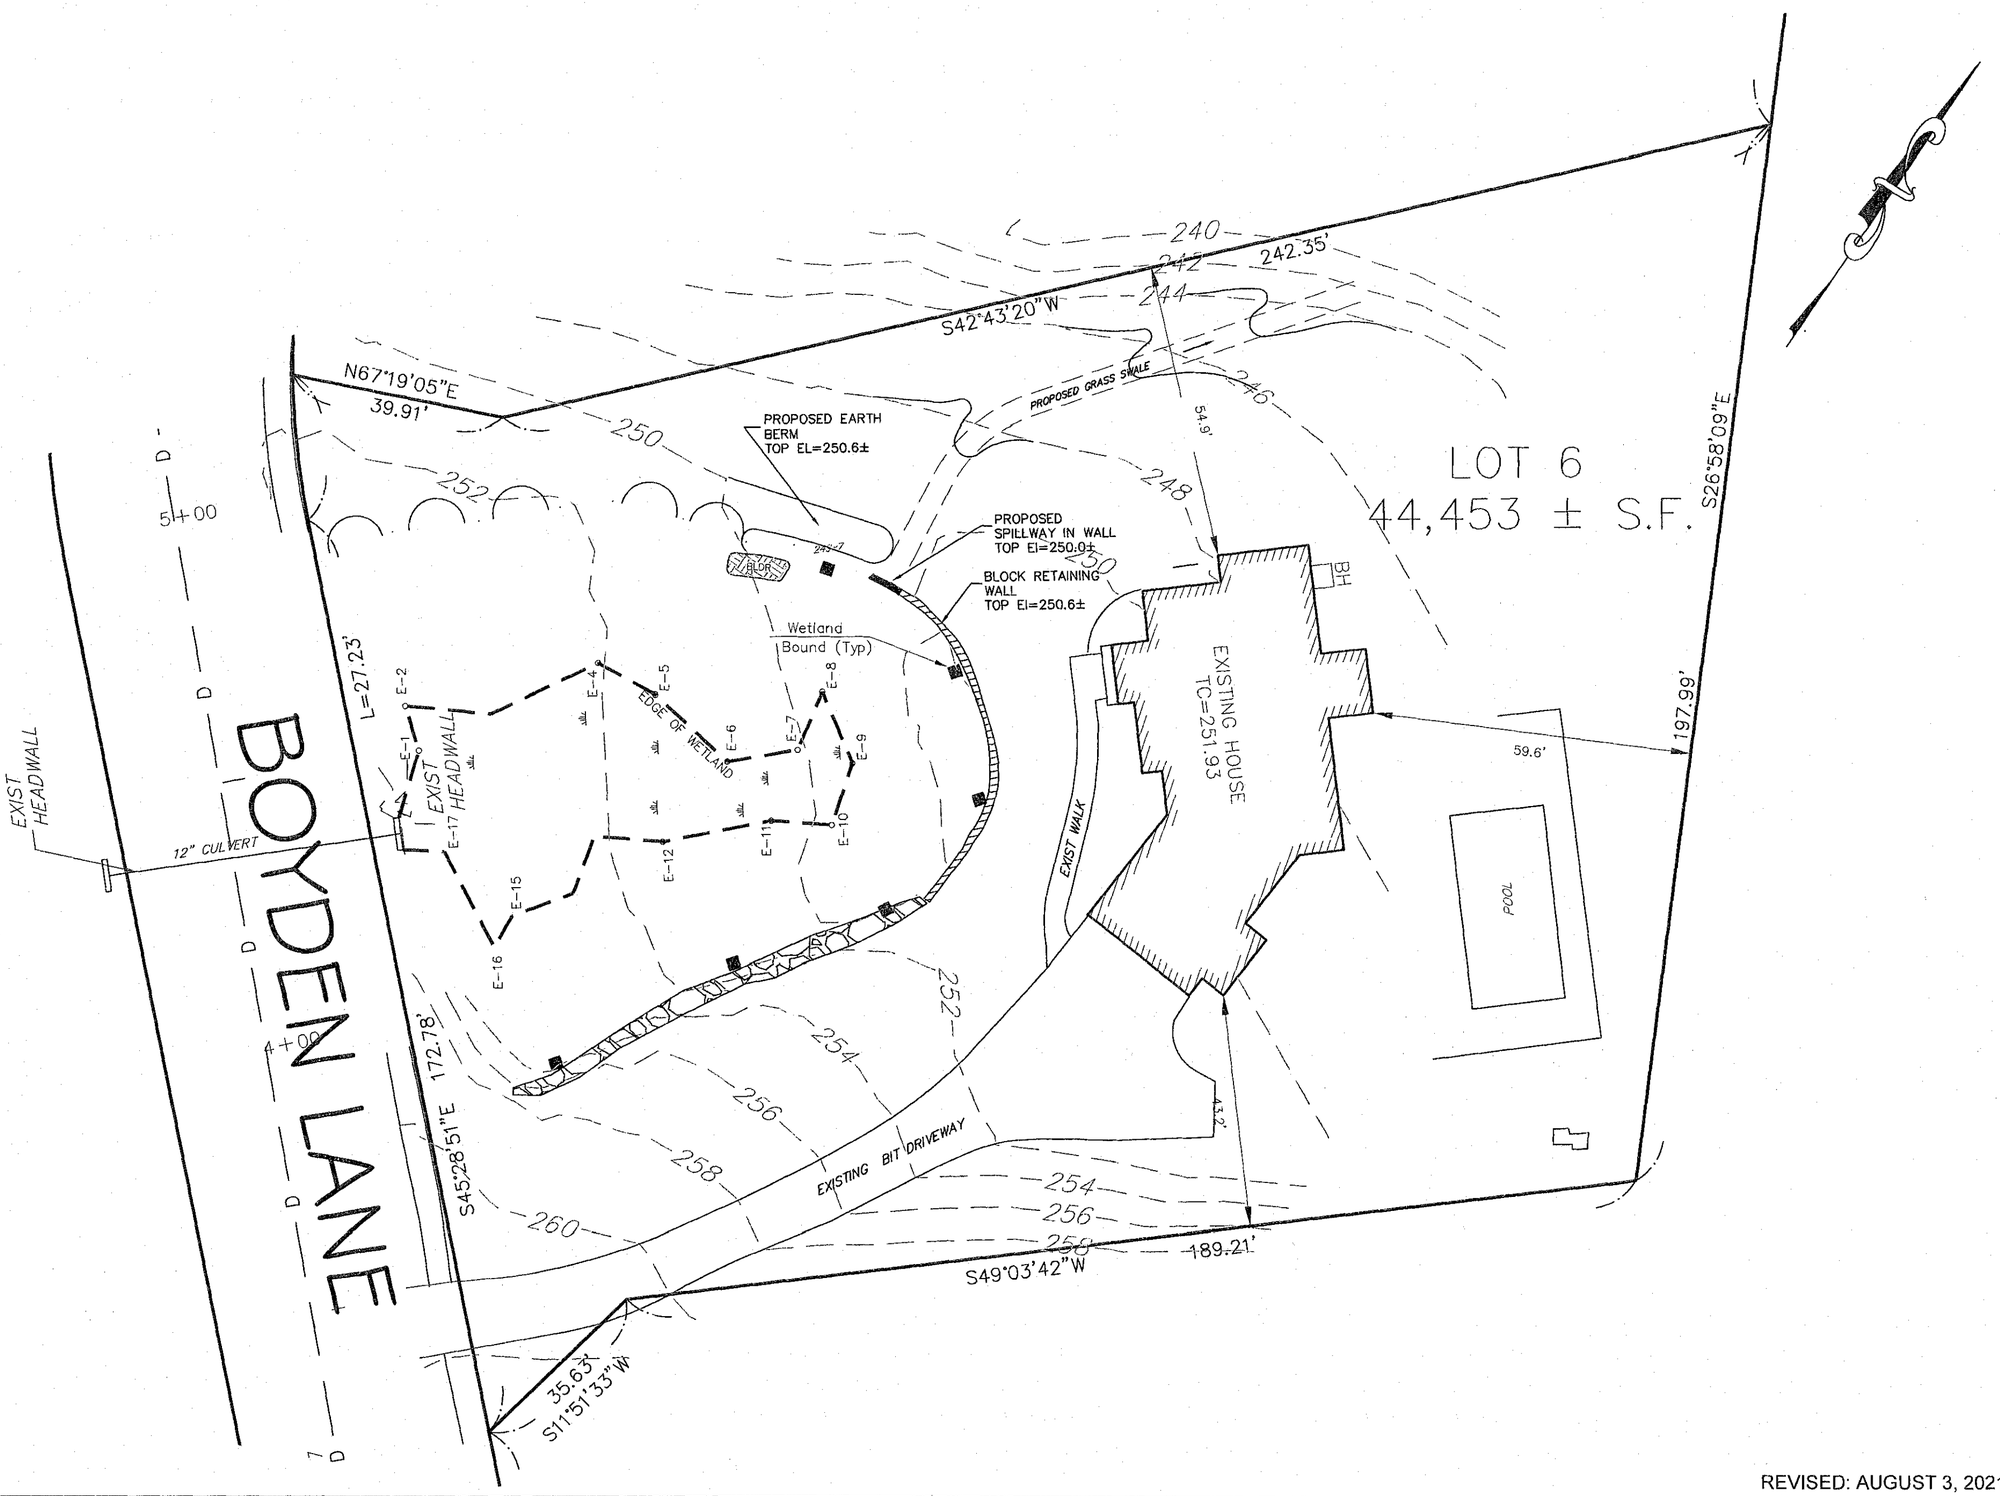

REVISED: AUGUST 3, 2021

GRAPHIC SCALE

20 0 10 20 40 80

(IN FEET)
1 inch = 20 ft.

GLM Engineering Consultants, Inc.
19 EXCHANGE STREET
HOLLISTON, MA 01746
P: 508-429-1100 F: 508-429-7160
www.GLMengineering.com

FLD.:
DRW.:
CHKD.:

COMMONWEALTH OF MASSACHUSETTS
ROBERT S. TRUAX
CIVIL
NO. 56567
REGISTERED PROFESSIONAL ENGINEER

PLAN OF LAND
LOT 6-BOYDEN LANE
WALPOLE, MASSACHUSETTS

PREPARED FOR:
WALL STREET DEVELOPMENT CORP.
P.O. BOX 272
WESTWOOD, MA

JOB No.	15438
DATE:	JUNE 2, 2021
SCALE:	1"=20'
SHEET:	1 of 1