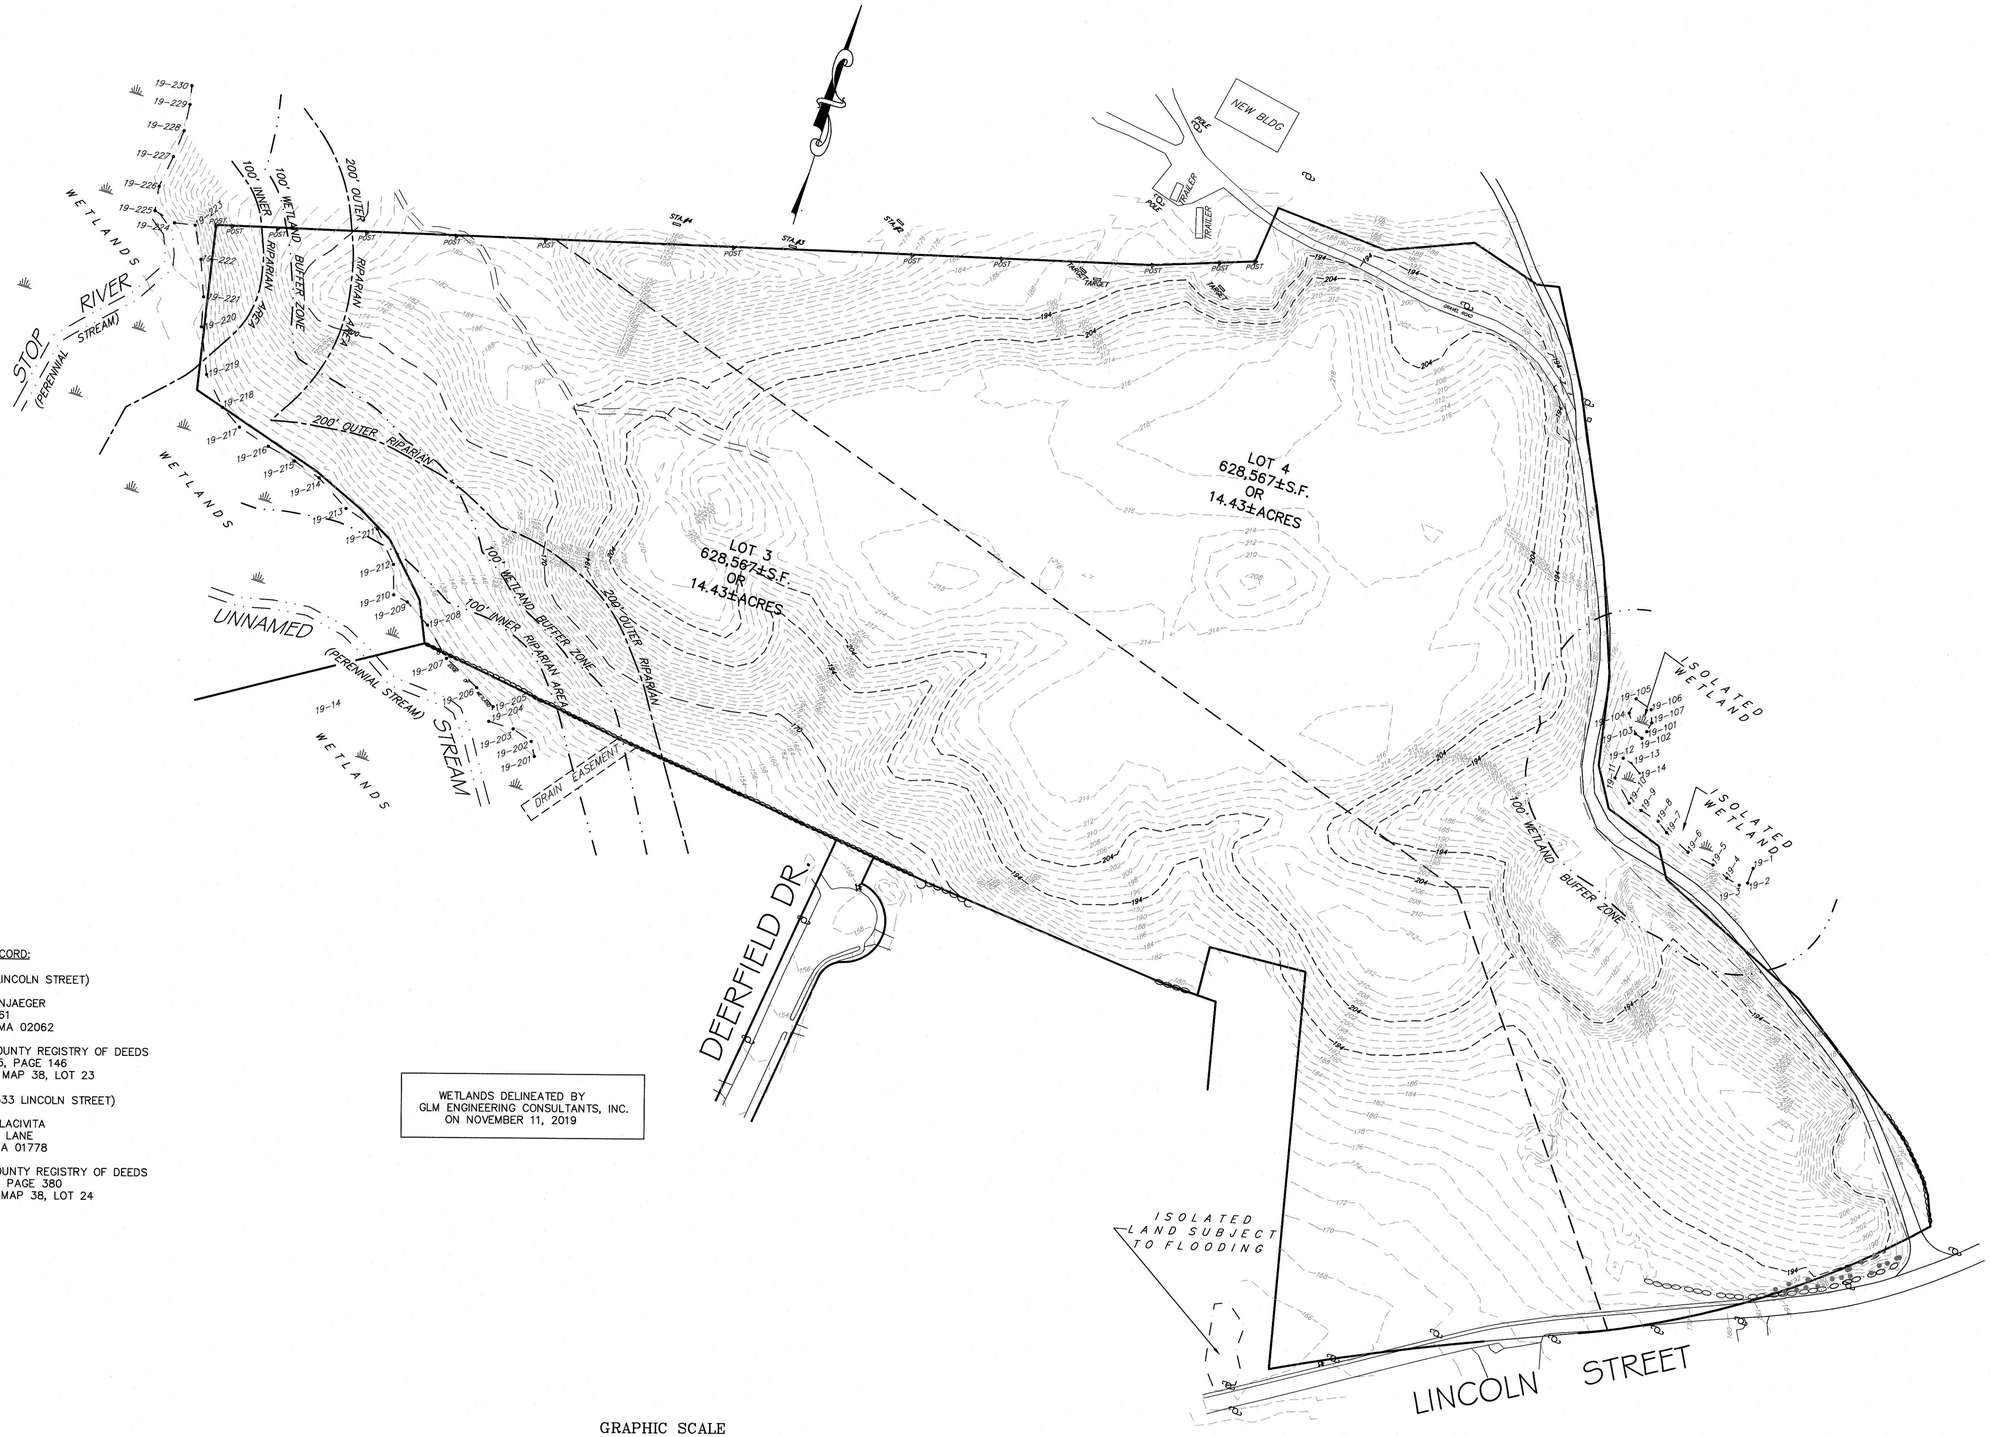

OWNERS OF RECORD:

1. (LOT 3 – LINCOLN STREET)

   JOHN HASENJAEGER
   P.O. BOX 661
   NORWOOD, MA 02062

   NORFOLK COUNTY REGISTRY OF DEEDS
   BOOK 14485, PAGE 146
   ASSESSORS MAP 38, LOT 23

1. (LOT 4 – 533 LINCOLN STREET)

   WALTER P. LACIVITA
   107 POLLEY LANE
   WALPOLE, MA 01778

   NORFOLK COUNTY REGISTRY OF DEEDS
   BOOK 5007, PAGE 380
   ASSESSORS MAP 38, LOT 24

WETLANDS DELINEATED BY
GLM ENGINEERING CONSULTANTS, INC.
ON NOVEMBER 11, 2019

GRAPHIC SCALE

80 0 40 80 160 320

(IN FEET)
1 inch = 80 ft.

No.	DATE	REVISIONS DESCRIPTION

COMMONWEALTH OF MASSACHUSETTS
JOYCE E. HASTINGS
NO. 39393
REGISTERED PROFESSIONAL LAND SURVEYOR

3/6/2020

WETLAND DELINEATION PLAN
533 LINCOLN STREET (LOT 3 & 4)
WALPOLE, MASSACHUSETTS

PREPARED FOR:
WALSH BROTHERS BUILDING CO., INC.
11 SADDLE WAY
WALPOLE, MA 02081

GLM Engineering Consultants, Inc.
19 EXCHANGE STREET
HOLLISTON, MA 01746
P: 508-429-1100
F: 508-429-7160
www.GLMengineering.com

DRW.:	JEH
JOB No.	16660 - WETLAND PLAN
DATE:	MARCH 6, 2020
SCALE:	1"= 80'
SHEET:	1 of 1
PLAN #:	27,393